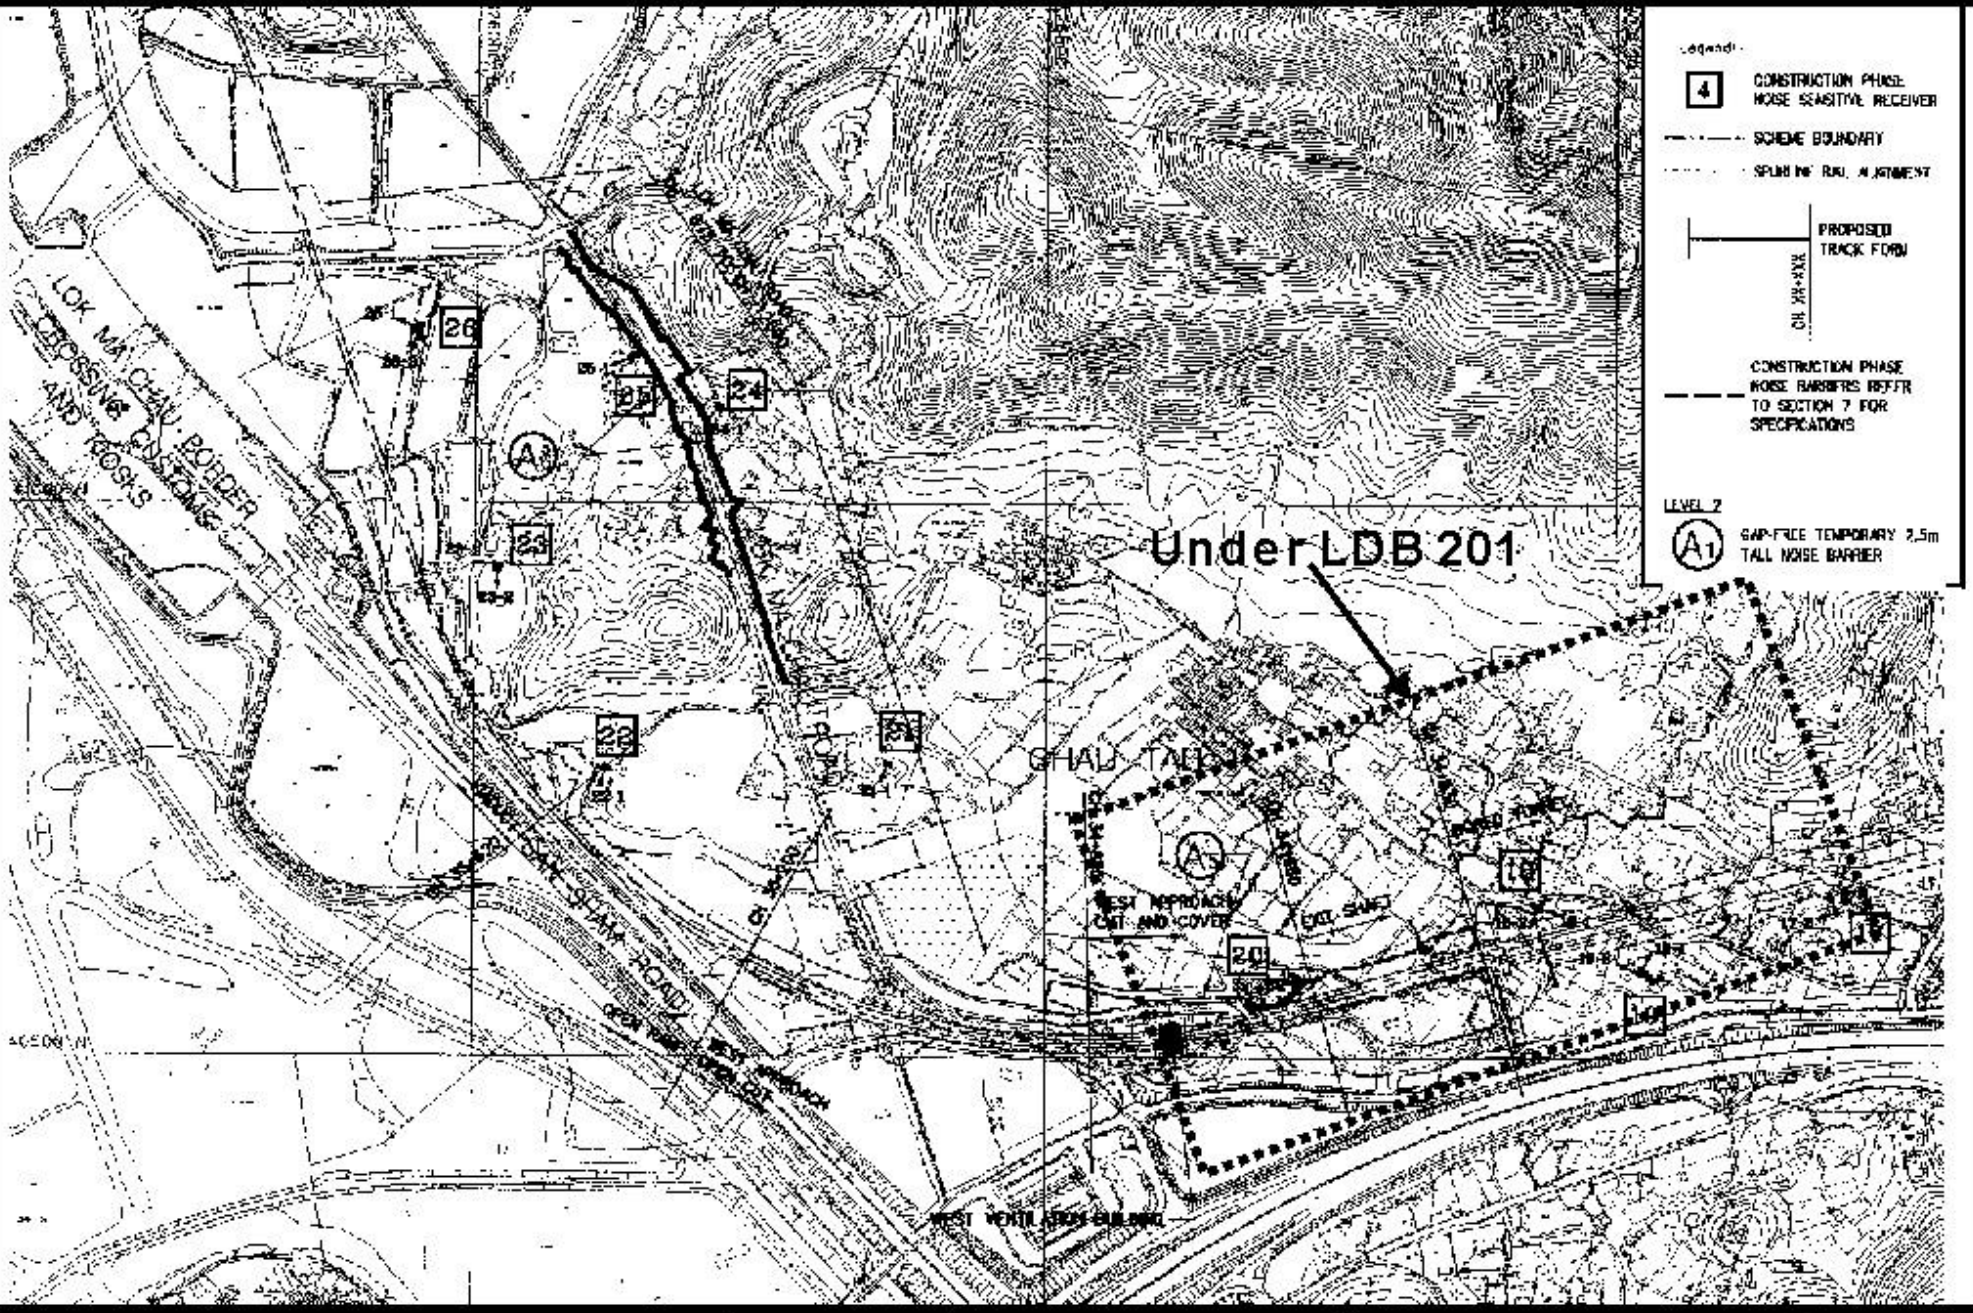

Figure 7b - 圖七乙 -

Sheung Shui to Lok Ma Chau Spur Line (上水至落馬州支線)
Locations of Construction Noise Barriers as described in Condition 3.12 of the Permit
條例3.12所指消除建築工程噪音之隔音屏障位置
Reproduced from Drawing No. 7.1 (Sheet 5 of 5) (Volume 5 of 5) of the EIA Report (Register number AEIAR-052/2002)
摘自環評報告第五冊圖7.1(第五張)(登記冊編號AEIAR-052/2002)

Environmental Permit No.: FEP-02/129/2002
環境許可證編號: FEP-02/129/2002