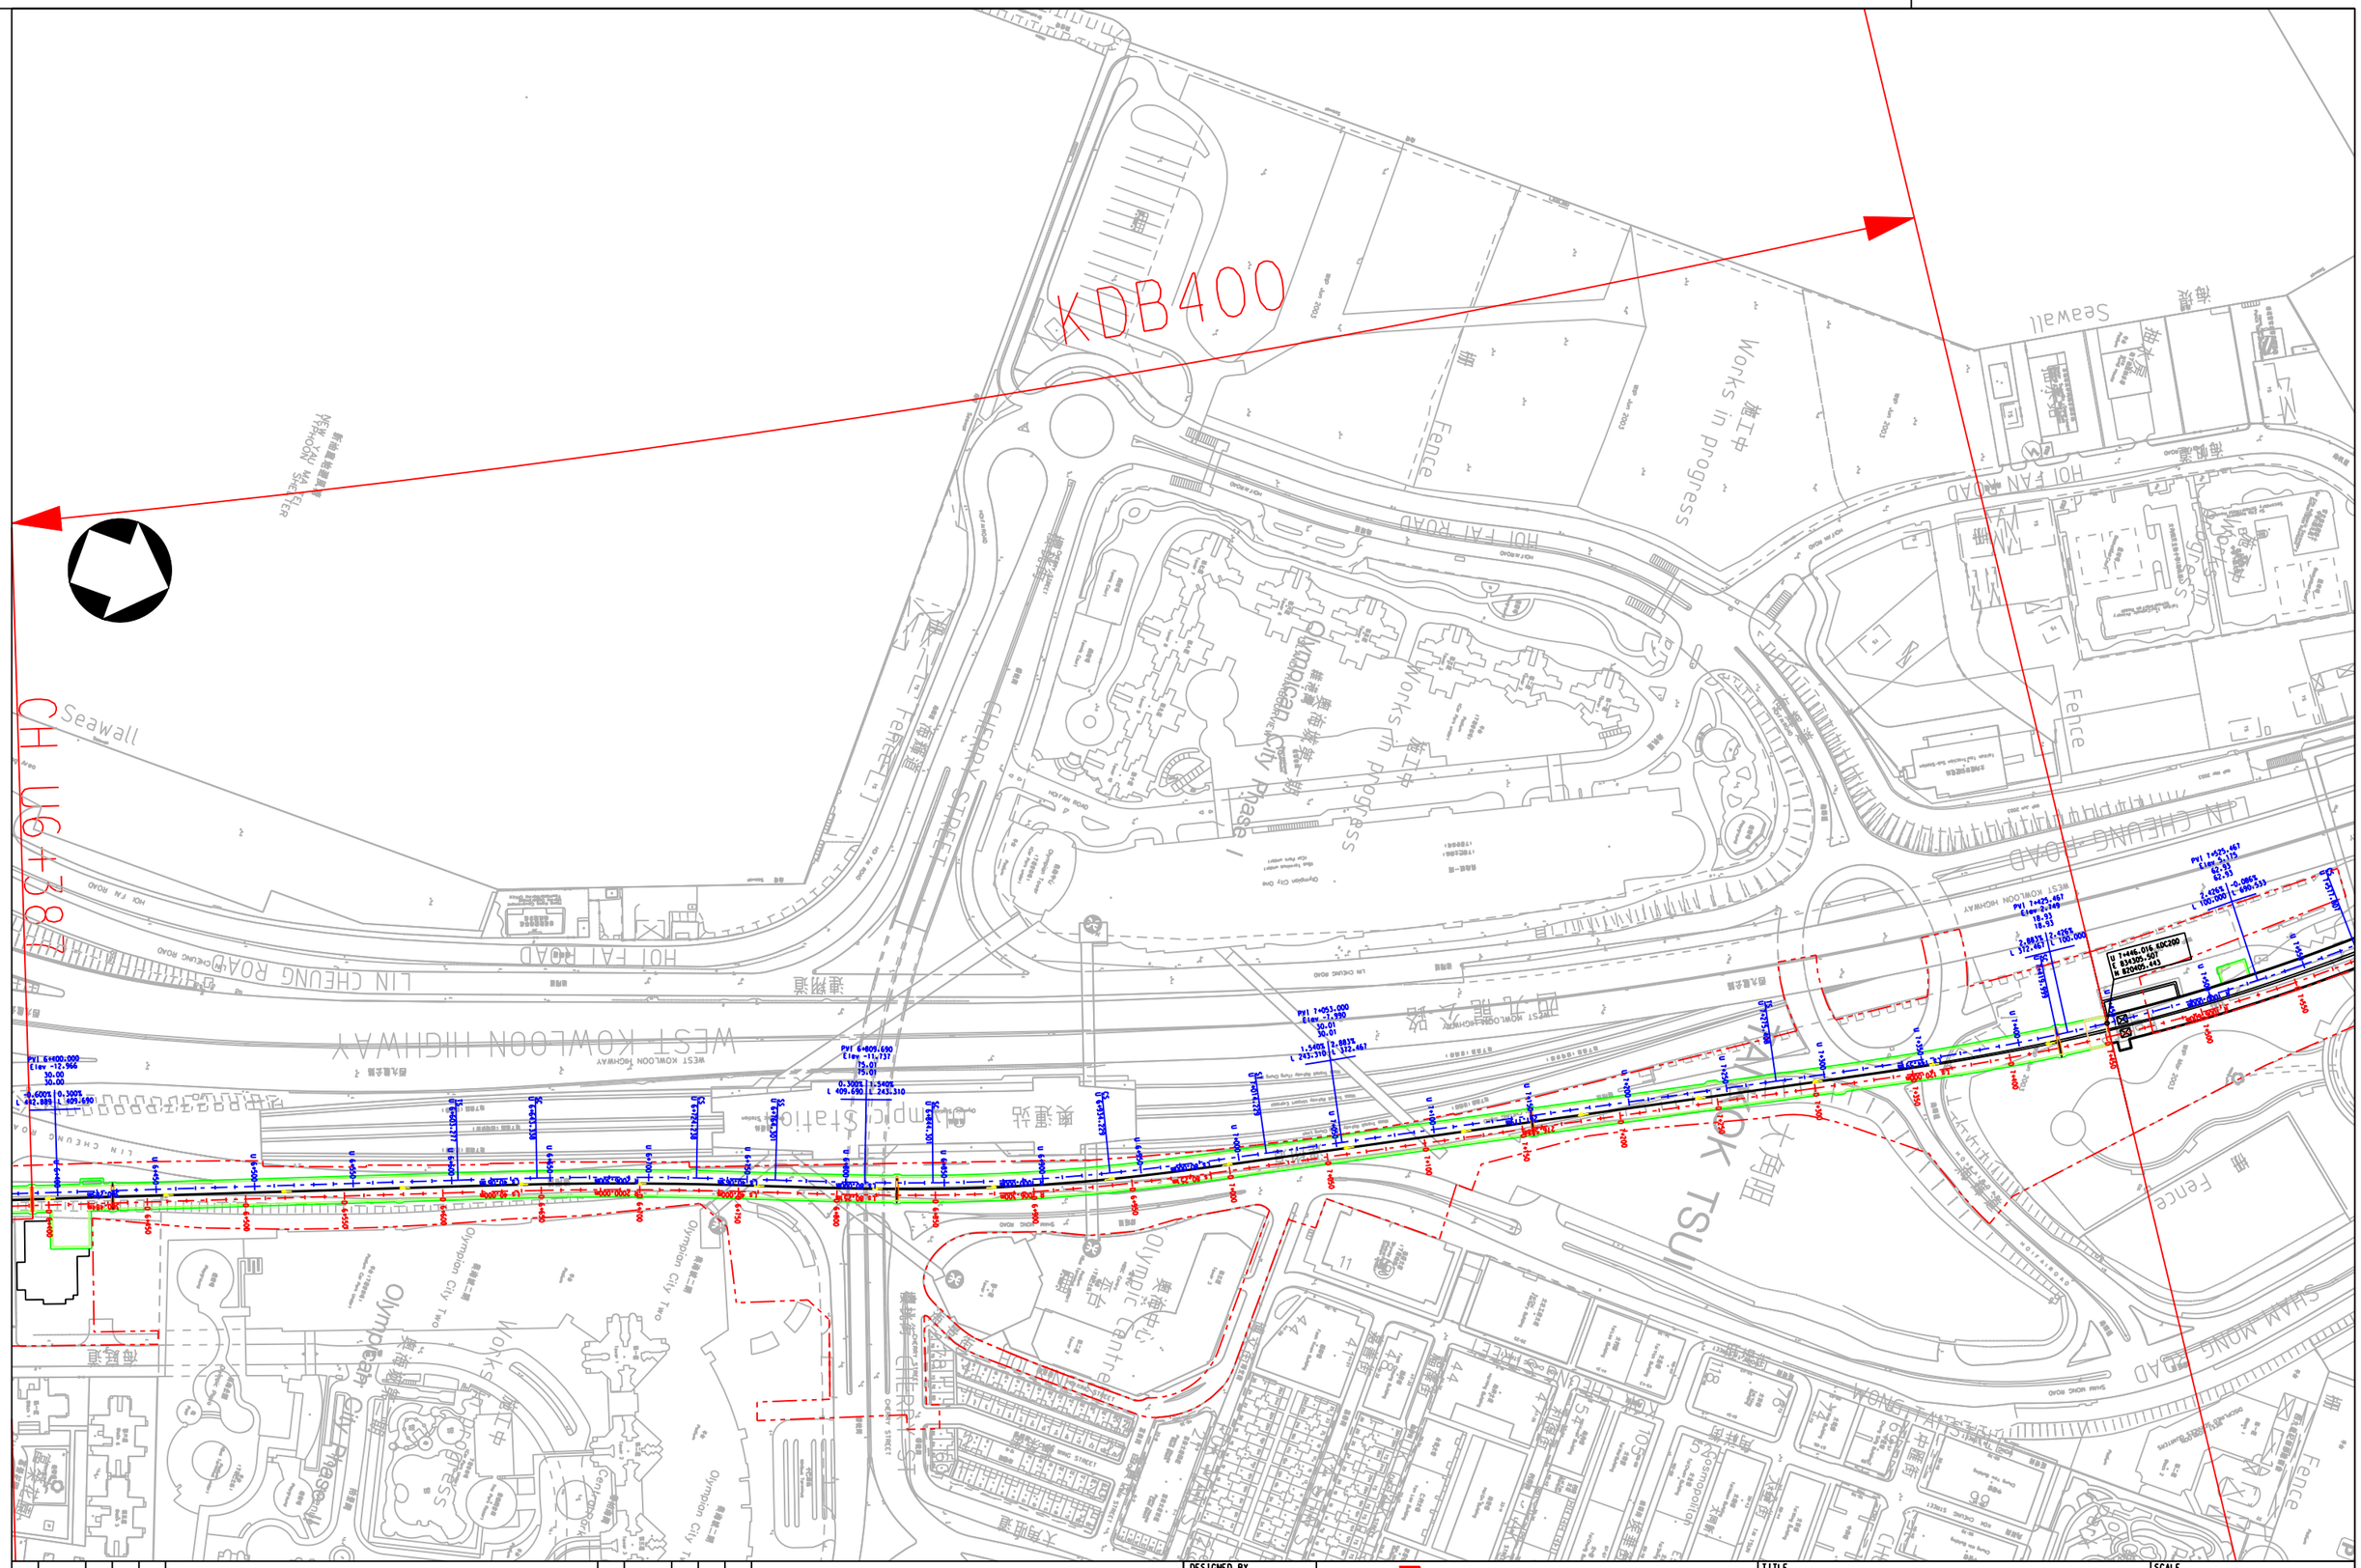

Maps reproduced with permission of The Director of Lands. (C) Hong Kong Government.

REV	DATE	BY	SUB	APP	DESCRIPTION	REV	DATE	BY	SUB	APP	DESCRIPTION

DESIGNED BY: BK
DRAWN BY: Wai
CHECKED BY: BK
IN CHARGE: MY
DATE: 30Aug2005

KCR 九龍南線 Kowloon Southern Link
九廣鐵路
中國建築工程(香港)有限公司
CHINA STATE CONSTRUCTION ENGRG. (HONG KONG) LTD.

TITLE
KDB300 & 400 TUNNEL
JORDAN ROAD TO NAM CHEONG OVERRUN
Site layout for
KDB400

SCALE: 1 : 1500 @ A1
ORIGINATOR: CSHK
ORIGINATOR REFERENCE: KDB400-HA-Y0001A.dgn
DRAWING NUMBER: KDB400 /HA/Y0001
REV: A
RAILWAY: KSL
LOCATION: ___
STAGE: D
SHEET NO: 1

FULL SIZE A1

$USRF$
FILENAME: $FILE$
PLOT DRV:$PLTDRVL$
PRINTED BY: $USER$
MODELNAME: $MODEL$
$DATE$ $TIME$