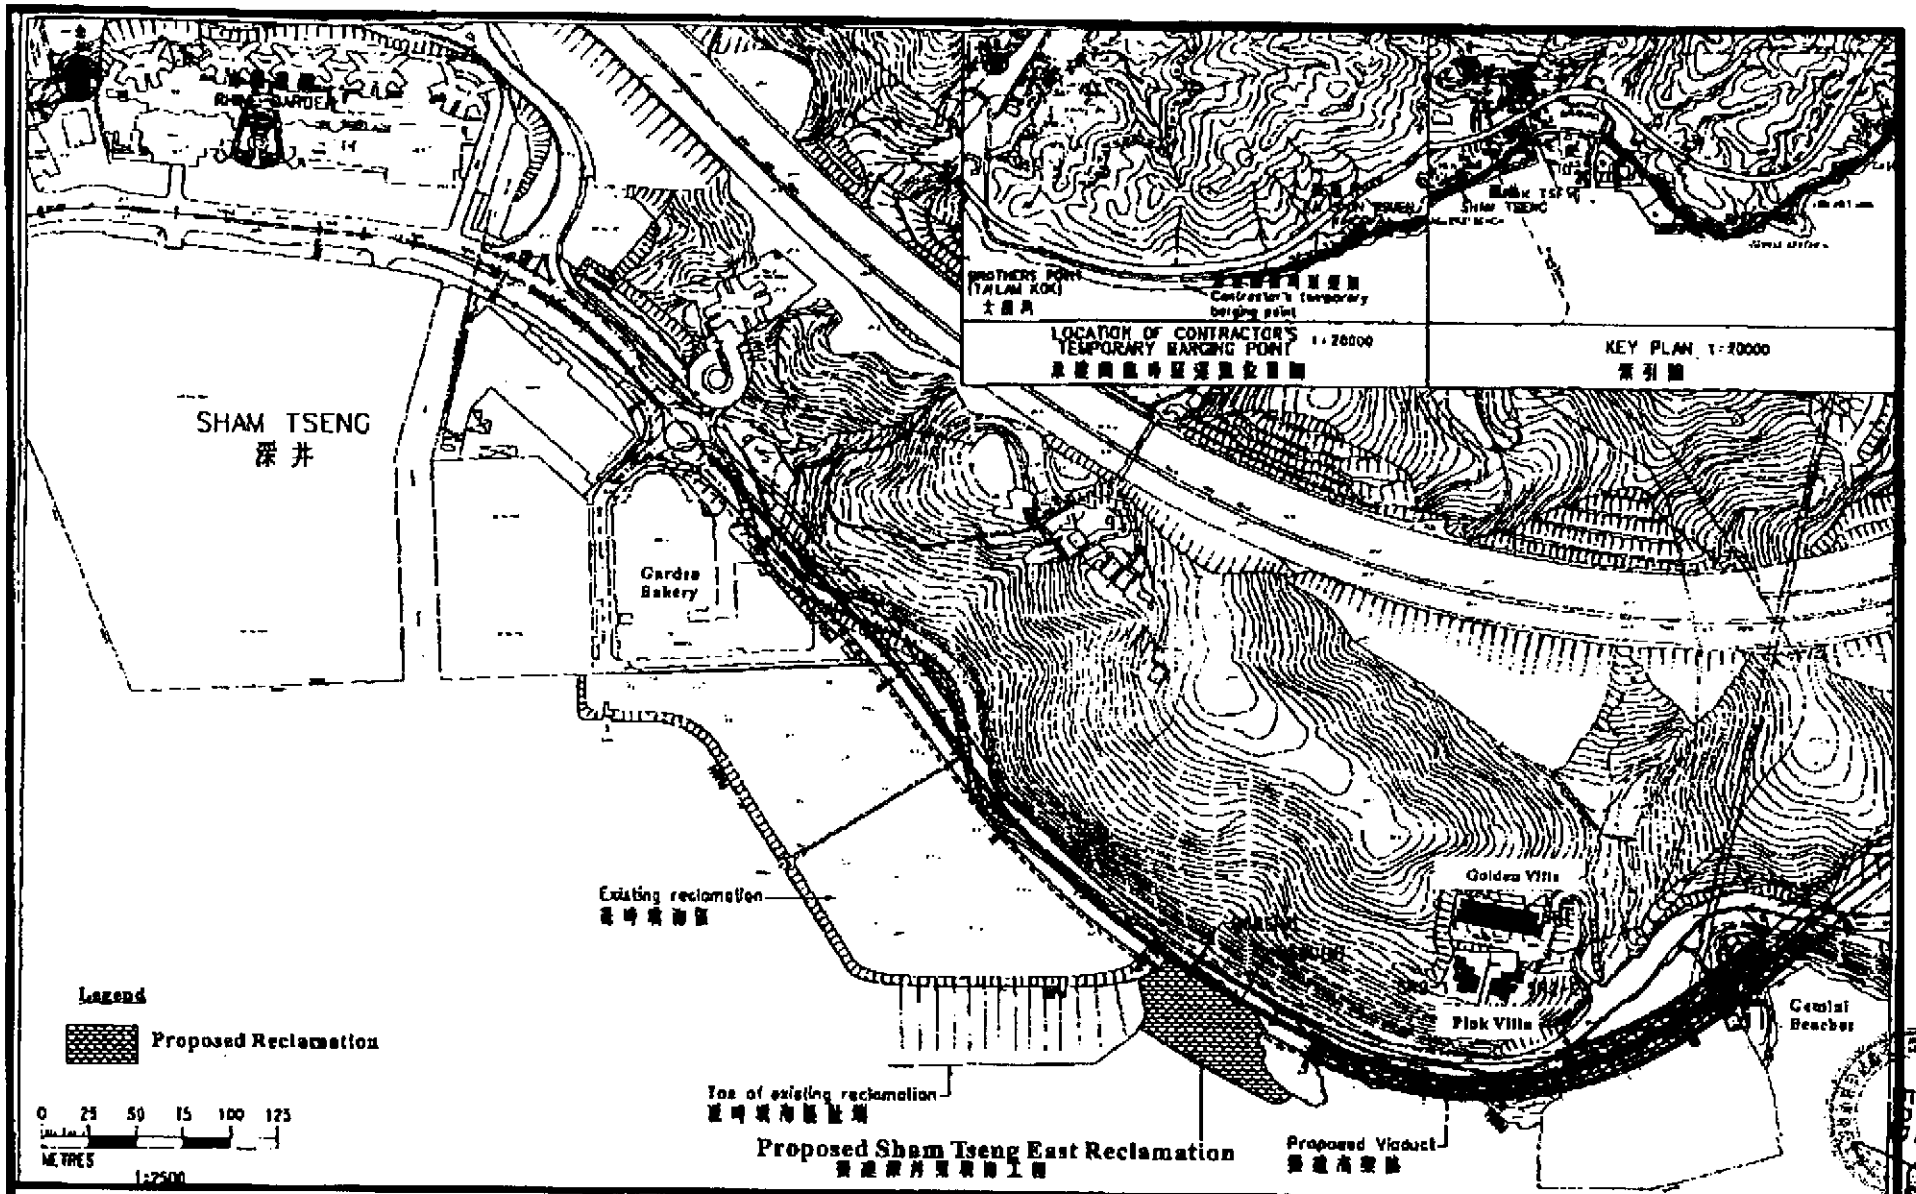

Figure 1: Contract HY/99/19, Castle Peak Road Improvement between Ting Kau and Sham Tseng, Tsuen Wan Construction of Reclamation and Associated Seawall at Sham Tseng East