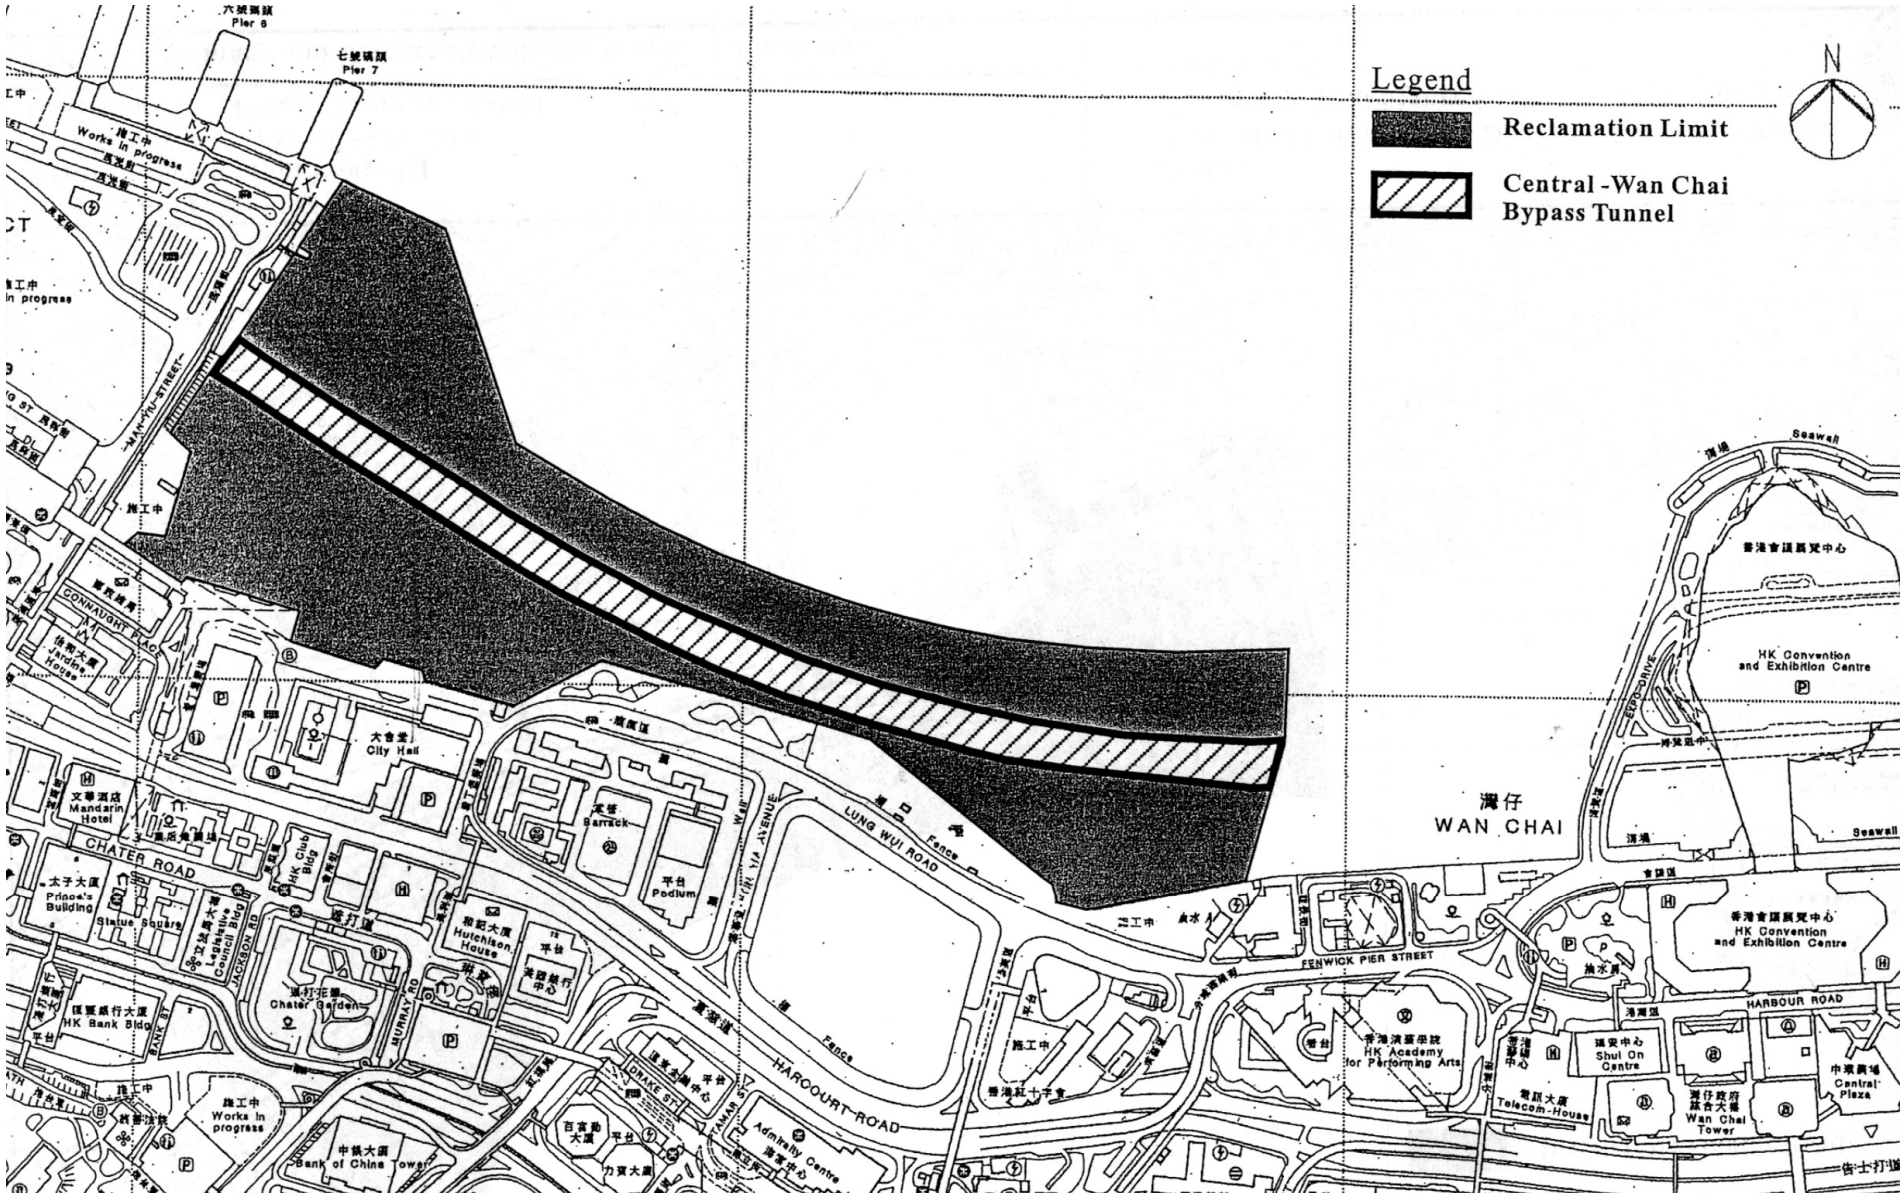

Project Title: Central Reclamation Phase III
工程項目名稱: 中環填海計劃第 III 期

Environmental Permit No. : EP-122/2002/B
環境許可證編號 : EP-122/2002/B

Figure 3: Central – Wan Chai Bypass Tunnel – Layout Plan

Note:
Layout of Central – Wan Chai Bypass Tunnel Extracted from Figure 14.11 of Volume 1 of the EIA Report