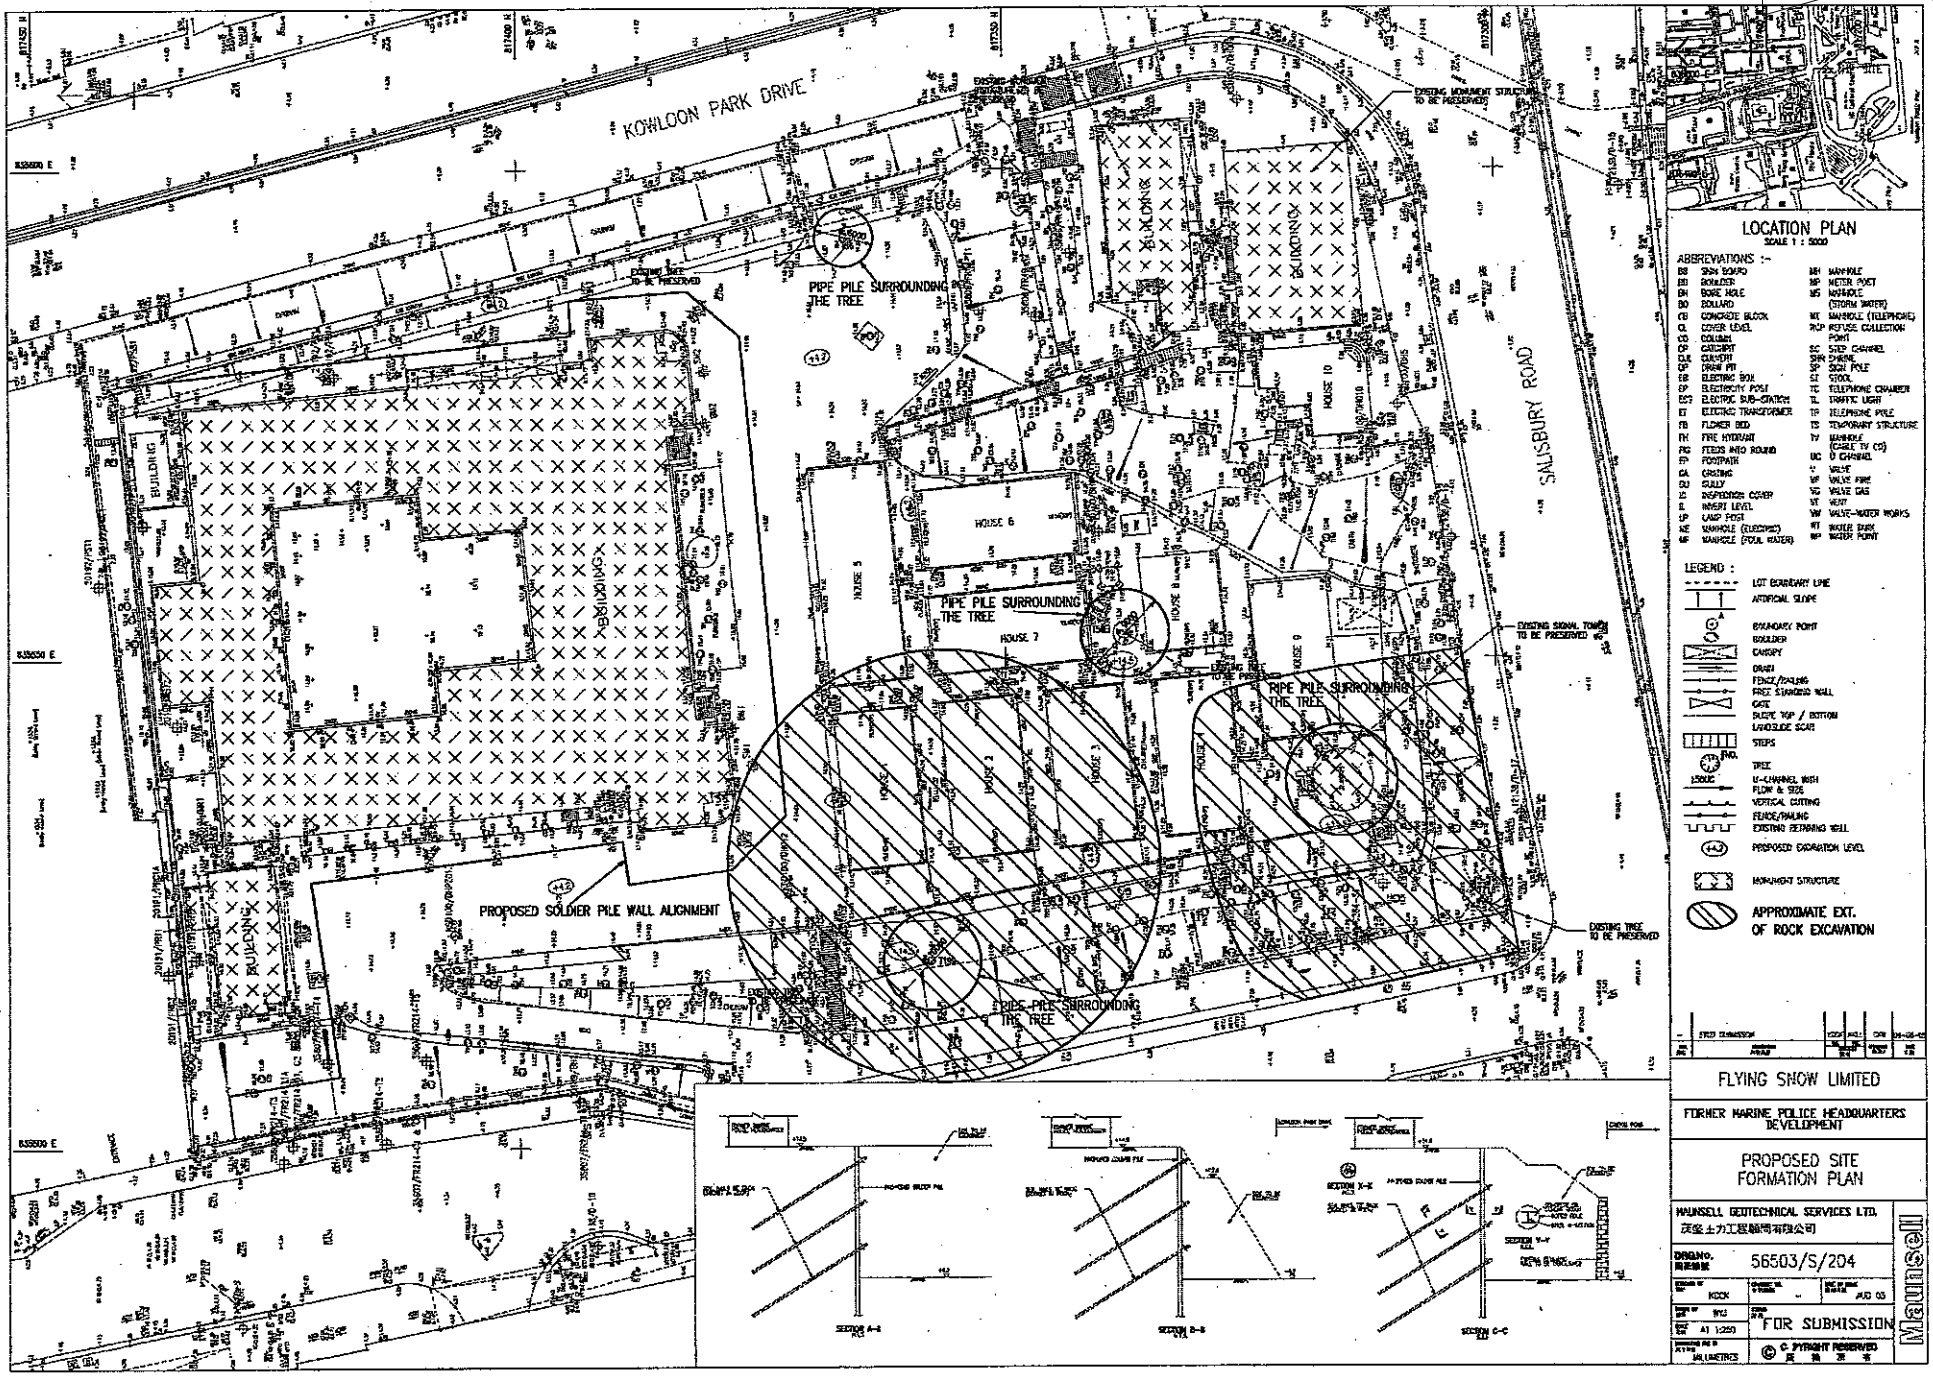

LOCATION PLAN

SCALE 1 : 5000

ABBREVIATIONS :-

BB	BASE BOARD	MH	MANHOLE
BS	BOLLARD	MP	METER POST
BH	BORE HOLE	MS	MANHOLE (STORM WATER)
BO	BOLLARD		
CB	CONCRETE BLOCK	MT	MANHOLE (TELEPHONE)
CL	COVER LEVEL	RCP	REFUSE COLLECTION POINT
CO	COLUMN		
CP	CARPORT	SC	SIDE CHANNEL
CW	CURB WEIR	SW	SHRINE
DP	DRAIN PIT	SP	SIGN POST
EB	ELECTRIC BOX	ST	STOOL
EP	ELECTRICITY POST	TC	TELEPHONE CHAMBER
ESS	ELECTRIC SUB-STATION	TL	TRAFFIC LIGHT
ET	ELECTRIC TRANSFORMER	TP	TELEPHONE POLE
FB	FLOWER BED	TS	TEMPORARY STRUCTURE
FH	FIRE HYDRANT	TV	MANHOLE (CABLE TV CO)
FR	FENCE AND RAILING	UC	U CHANNEL
FP	FOOTPATH	V	VALVE
GA	GANTRY	VF	VALVE FIRE
GU	GULLY	VG	VALVE GAS
IC	INSPECTION COVER	VT	VENT
IL	INVERT LEVEL	VW	VALVE-WATER WORKS
LP	LAMP POST	WT	WATER TANK
ME	MANHOLE (ELECTRIC)	WP	WATER POINT
MF	MANHOLE (FOUL WATER)		

LEGEND :

- LOT BOUNDARY LINE
- ARTIFICIAL SLOPE
- BOUNDARY POINT
- BOULDER
- CANOPY
- DRAIN
- FENCE/RAILING
- FREE STANDING WALL
- GATE
- SLOPE TOP / BOTTOM
- LANDSLIDE SCAR
- STEPS
- TREE
- 1500U — U-CHANNEL WITH FLOW & SIZE
- VERTICAL CUTTING
- FENCE/RAILING
- EXISTING RETAINING WALL
- +4.2 — PROPOSED EXCAVATION LEVEL
- MONUMENT STRUCTURE
- APPROXIMATE EXT. OF ROCK EXCAVATION

1	FIRST SUBMISSION	KCCK	AKCL	08-05-02
REV.	REMARK	BY	CHK	DATE

FLYING SNOW LIMITED

FORMER MARINE POLICE HEADQUARTERS DEVELOPMENT

PROPOSED SITE FORMATION PLAN

MAUNSELL GEOTECHNICAL SERVICES LTD.
萬宝土力工程顧問有限公司

DRG.NO. 圖則編號 56503/S/204

DESIGNED BY 設計	KCCK	CHECKED BY 核對 —
DRAWN BY 繪圖	BYC	APPD BY 批准 AKD 05
SCALE 比例	A1 1:250	STATUS 狀況 FOR SUBMISSION
ORIGINATOR'S REF. NO. 原圖編號	56503	© COPYRIGHT RESERVED 版權所有

Issued