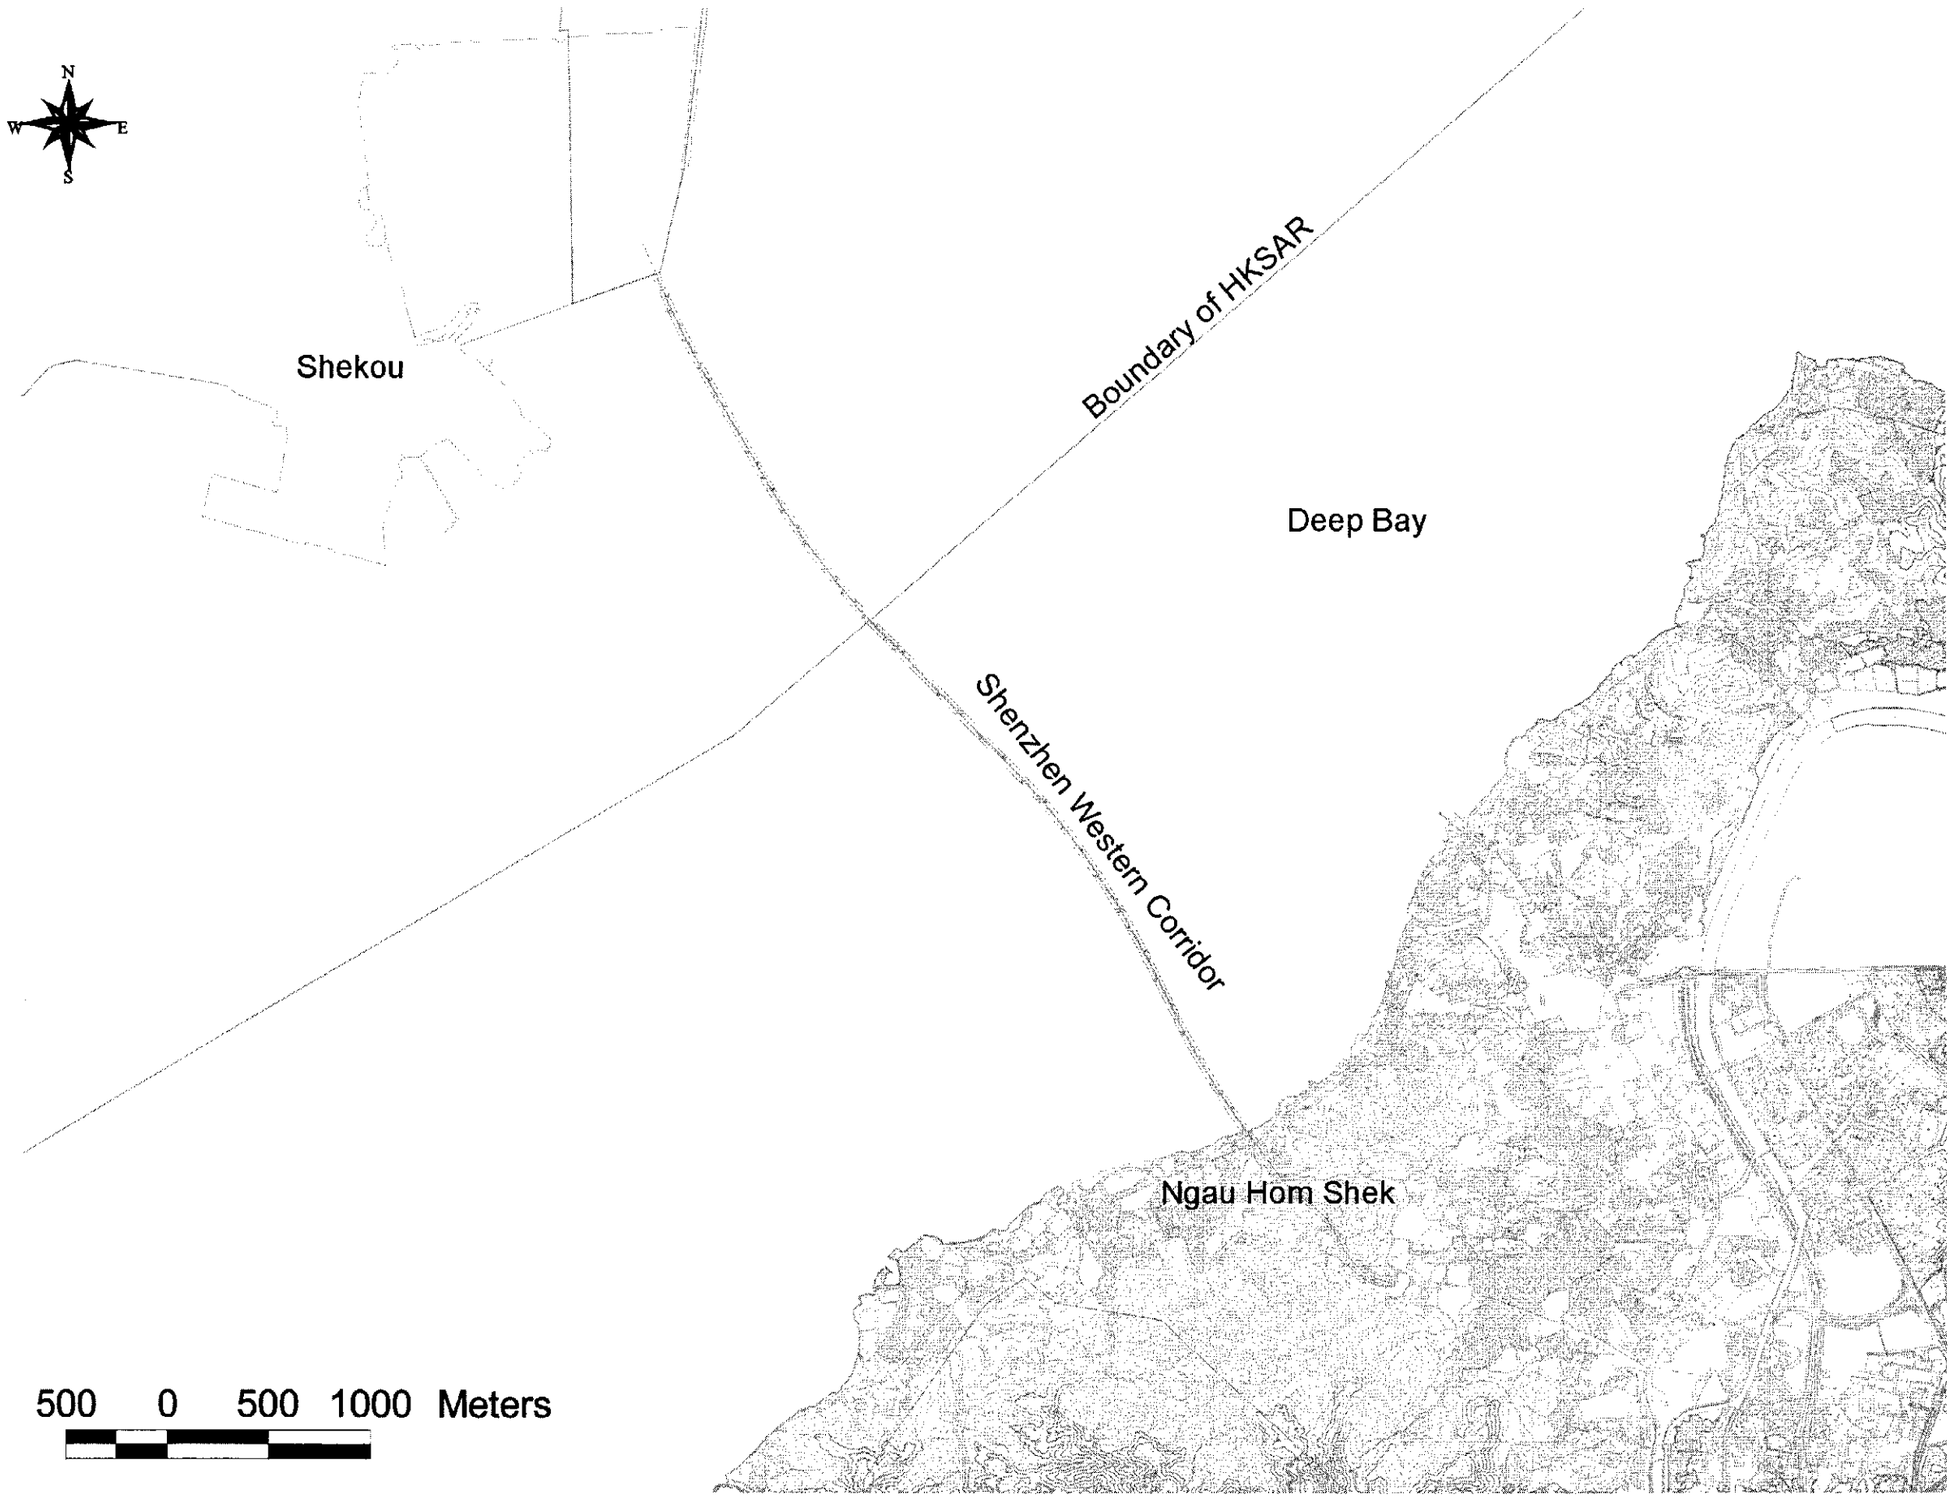

Mark	Date	By	Rev.	Designed By: ECO Drawn By: YML Checked By: TDD In Charge: TDD Date: 11 Feb 02	路政署 HIGHWAYS DEPARTMENT 主要工程管理處 Major Works Project Management Office	Consultant: ARUP 奧雅納工程顧問 Ove Arup & Partners Hong Kong Limited Supported By : Environmental Management Ltd. BMT Asia Pacific Ltd. Urbis Ltd.	Project Title: Shenzhen Western Corridor Investigation & Planning	Drawing Title: Bridge alignment (S-curved option)	Cad Filename / Cad Date Scale: as shown Drawing No.: Figure 10.1 Drawing Status / Rev.: 0