A3

DO NOT SCALE DRAWING. CHECK ALL DIMENSIONS ON SITE.
ALL RIGHTS RESERVED.
© OVE ARUP & PARTNERS HONG KONG LIMITED.

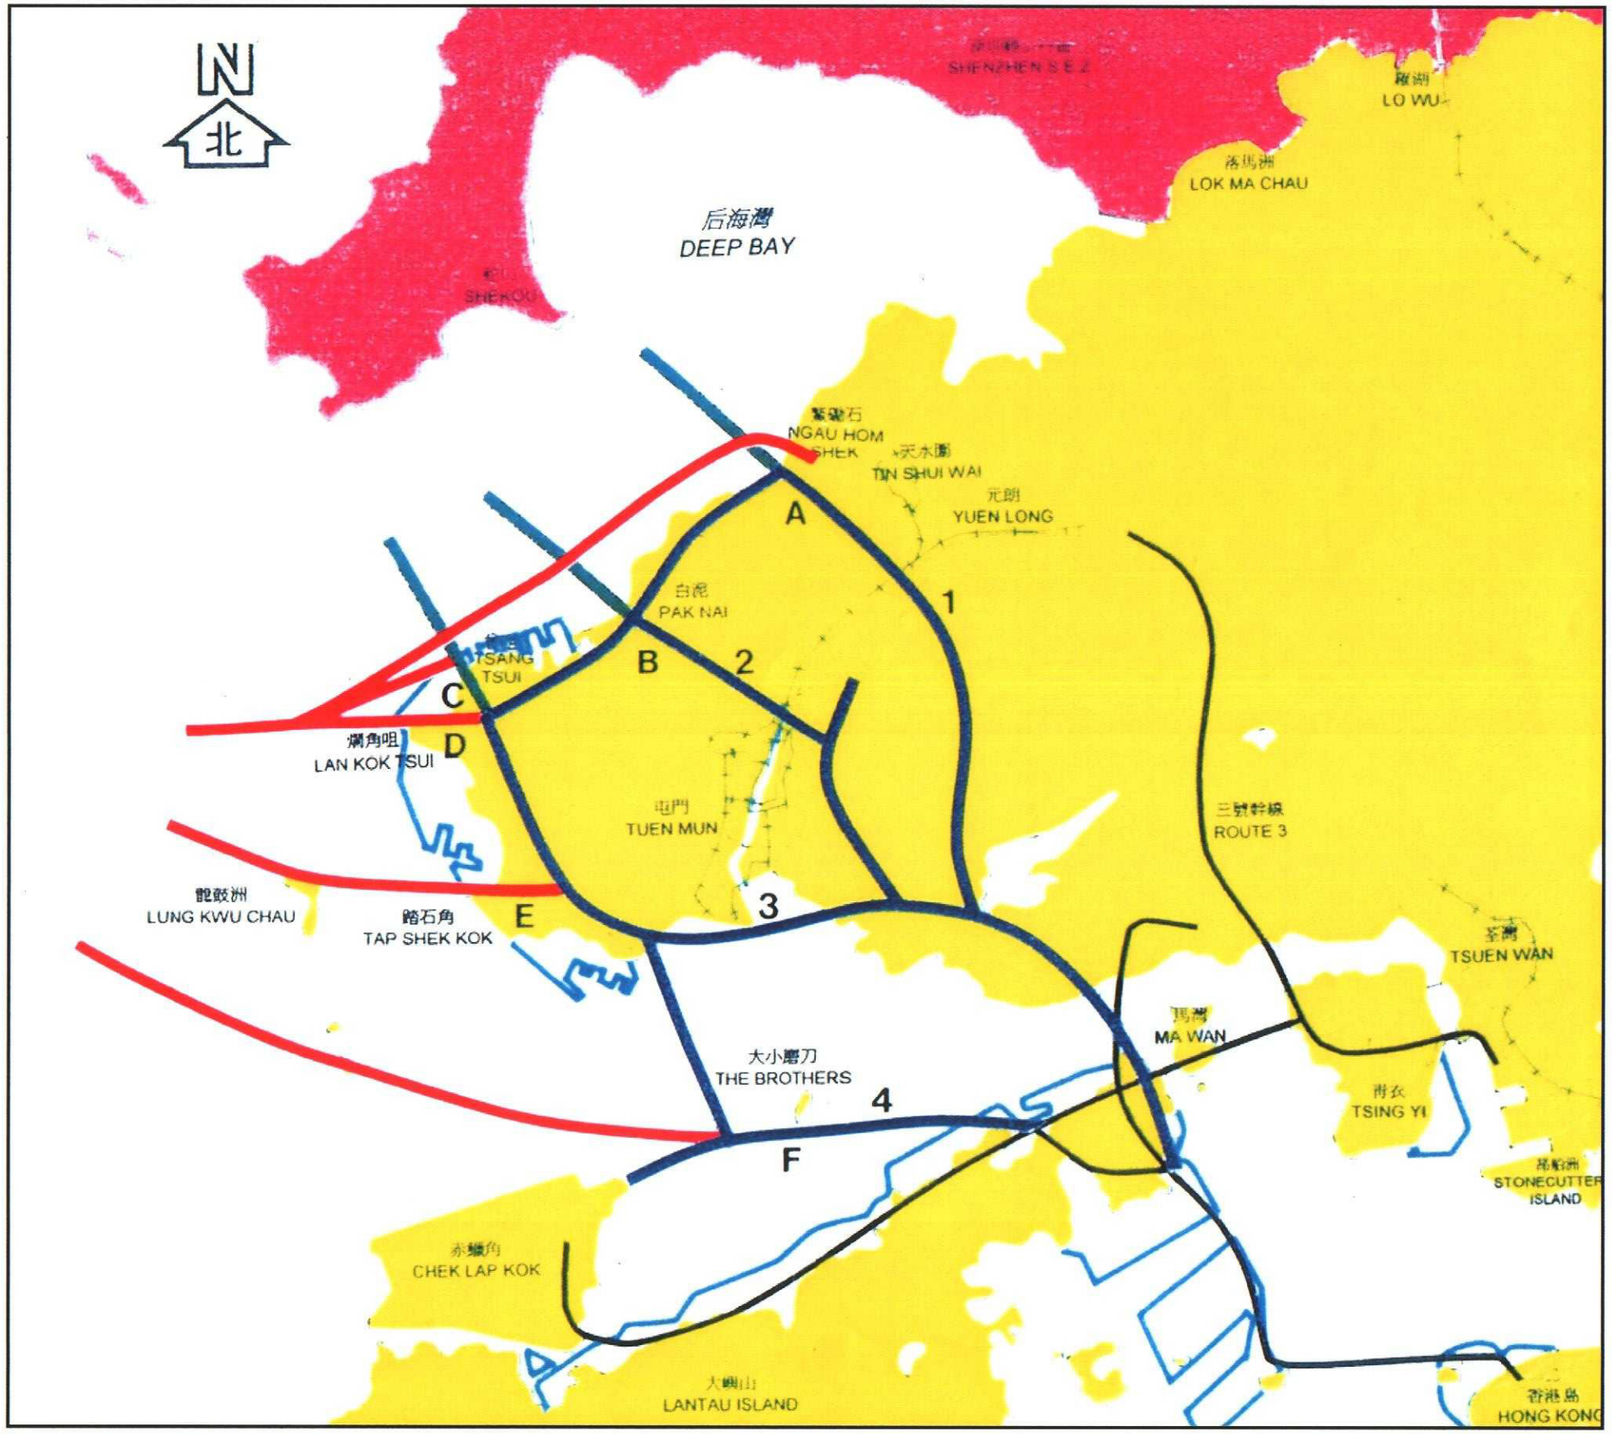

Mark	Date	By	Rev.

Designed By: AW
Drawn By: WM
Checked By: SK
In Charge: SYC
Date: JUN 2002

路政署 HIGHWAYS DEPARTMENT
主要工程管理處 Major Works Project Management Office

Consultant
ARUP 奧雅納工程顧問 Ove Arup & Partners Hong Kong Limited
Supported By:
Environmental Management Ltd.
BMT Asia Pacific Ltd.
Urbis Ltd.

Project Title: Shenzhen Western Corridor Investigation & Planning

Drawing Title: CROSSLINKS STUDY– ALIGNMENT OPTIONS AND LANDING POINTS

Cad Filename: FIG-3-1
Cad Date: JUN 2002
Scale: N.T.S.
Drawing No.: FIGURE 3.1
Drawing Status:
Rev.: –

Printer by : W.MAK 03/09/2002
Filename : j:\23306\WORKING\Draft Final EIA\fig-3-1.dgn