A3
DO NOT SCALE DRAWING. CHECK ALL DIMENSIONS ON SITE.
ALL RIGHTS RESERVED.
© OVE ARUP & PARTNERS HONG KONG LIMITED.

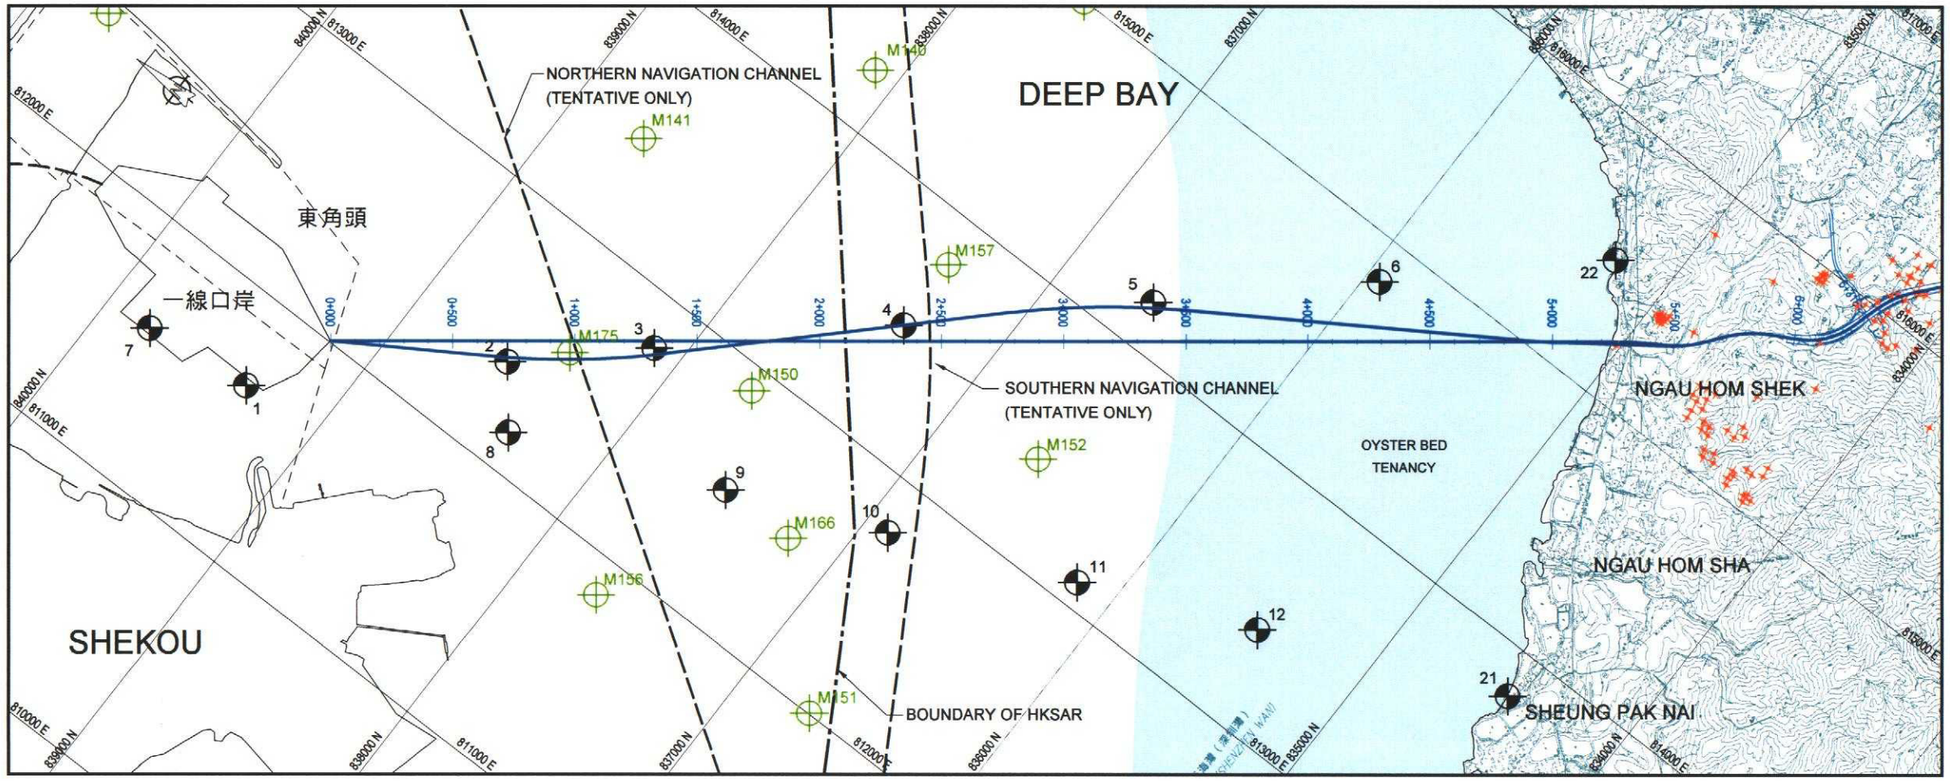

NOTES:

1. ALL LEVELS SHOWN ARE IN MPD, UNLESS OTHERWISE STATED.
2. ALL DIMENSIONS SHOWN ARE IN METRE, UNLESS OTHERWISE STATED.
3.

NOTES:

6 EXISTING DRILLHOLE

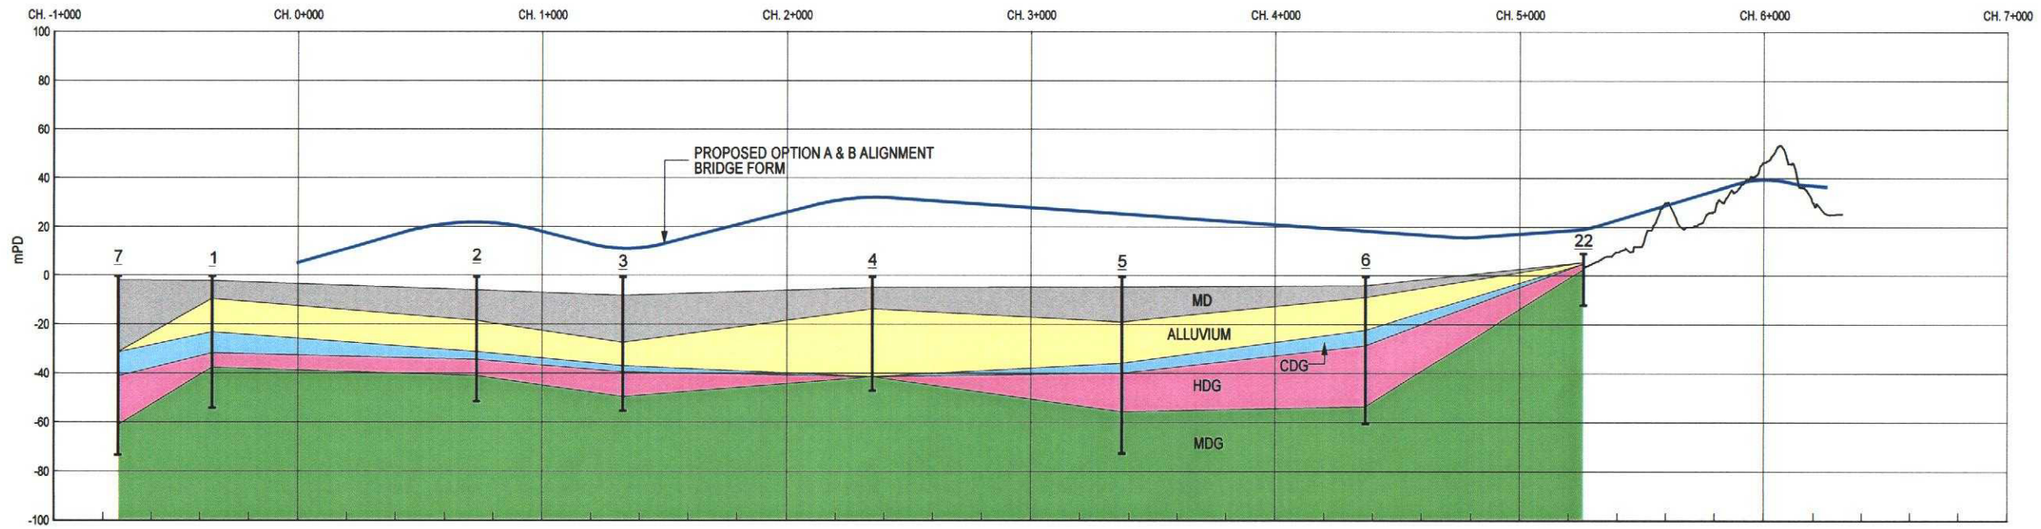

Mark	Date	By	Rev.	Designed By: OYK	Drawn By: TSN	Checked By: SK	In Charge: SYC	Date: 09/2001	

路政署 HIGHWAYS DEPARTMENT
主要工程管理處 Major Works Project Management Office

Consultant: ARUP 奧雅納工程顧問 Ove Arup & Partners Hong Kong Limited
Supported By:
Environmental Management Ltd. ○
BMT Asia Pacific Ltd. ○
Urbis Ltd. ○

Project Title: Shenzhen Western Corridor Investigation & Planning

Drawing Title: STRAIGHT AND CURVED BRIDGE (OPTION A & B) GEOLOGICAL PROFILE

Cad Filename: FIG-4-5.DGN | Cad Date: 09-2001
Scale: HORI. 1 : 25 000 VERT. 1:2 500
Drawing No.: FIGURE 4.5
Drawing Status: | Rev.: -

Printer by : W.MAK 03/09/2002
Filename : j:\23306\WORKING\Draft Final EIA\FIG-4-5.dgn