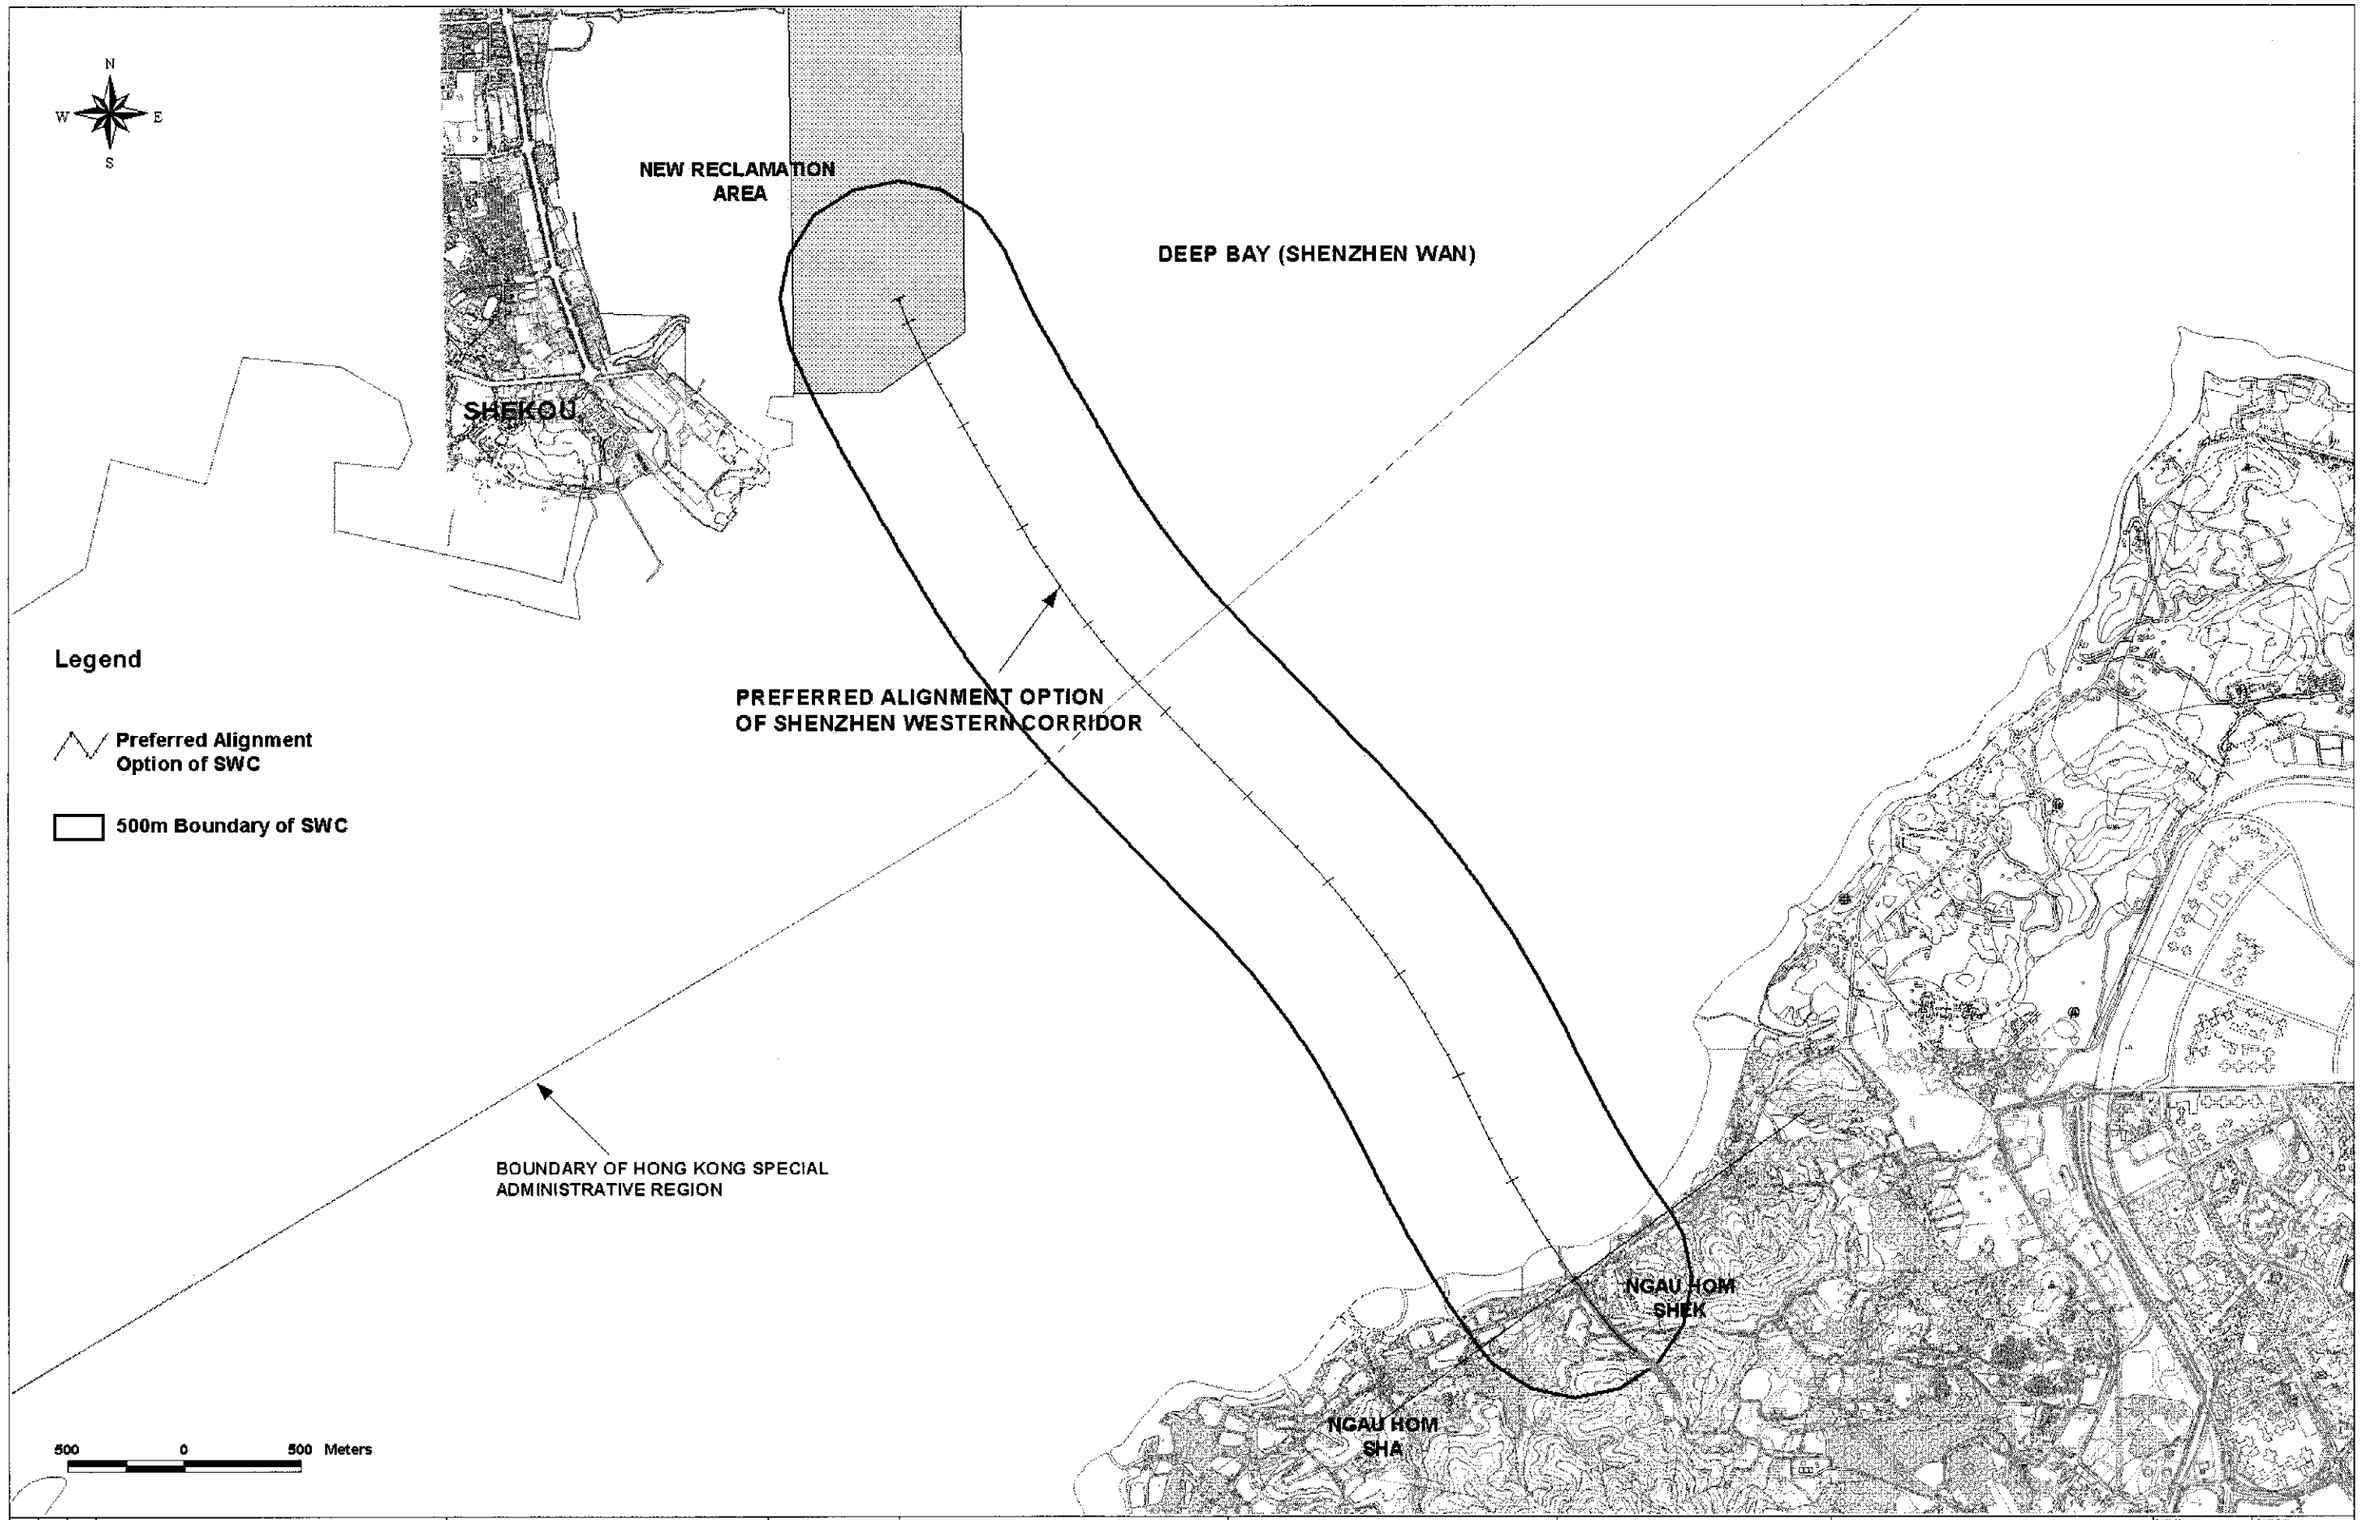

Printer by: $USER$ $DATE$
Filename: $FILE$

Mark	Date	By	Rev.

Designed By: JS
Drawn By: JS
Checked By: CTL
In Charge: KLP
Date: APR 02

路政署 HIGHWAYS DEPARTMENT
主要工程管理處 Major Works Project Management Office

Consultant: ARUP 奧雅納工程顧問 Ove Arup & Partners Hong Kong Limited
Supported by:
Environmental Management Ltd. ●
BMT Asia Pacific Ltd. ○
Urbis Ltd. ○

Project Title: Shenzhen Western Corridor Investigation & Planning

Drawing Title: Preferred Alignment Option and Study Area of Air Quality Impact Assessment

Cadd Filename:
Cadd Date:
Scale: 1: 25000@A3
Drawing No.: Figure 5.1
Drawing Status:
Rev.: 1