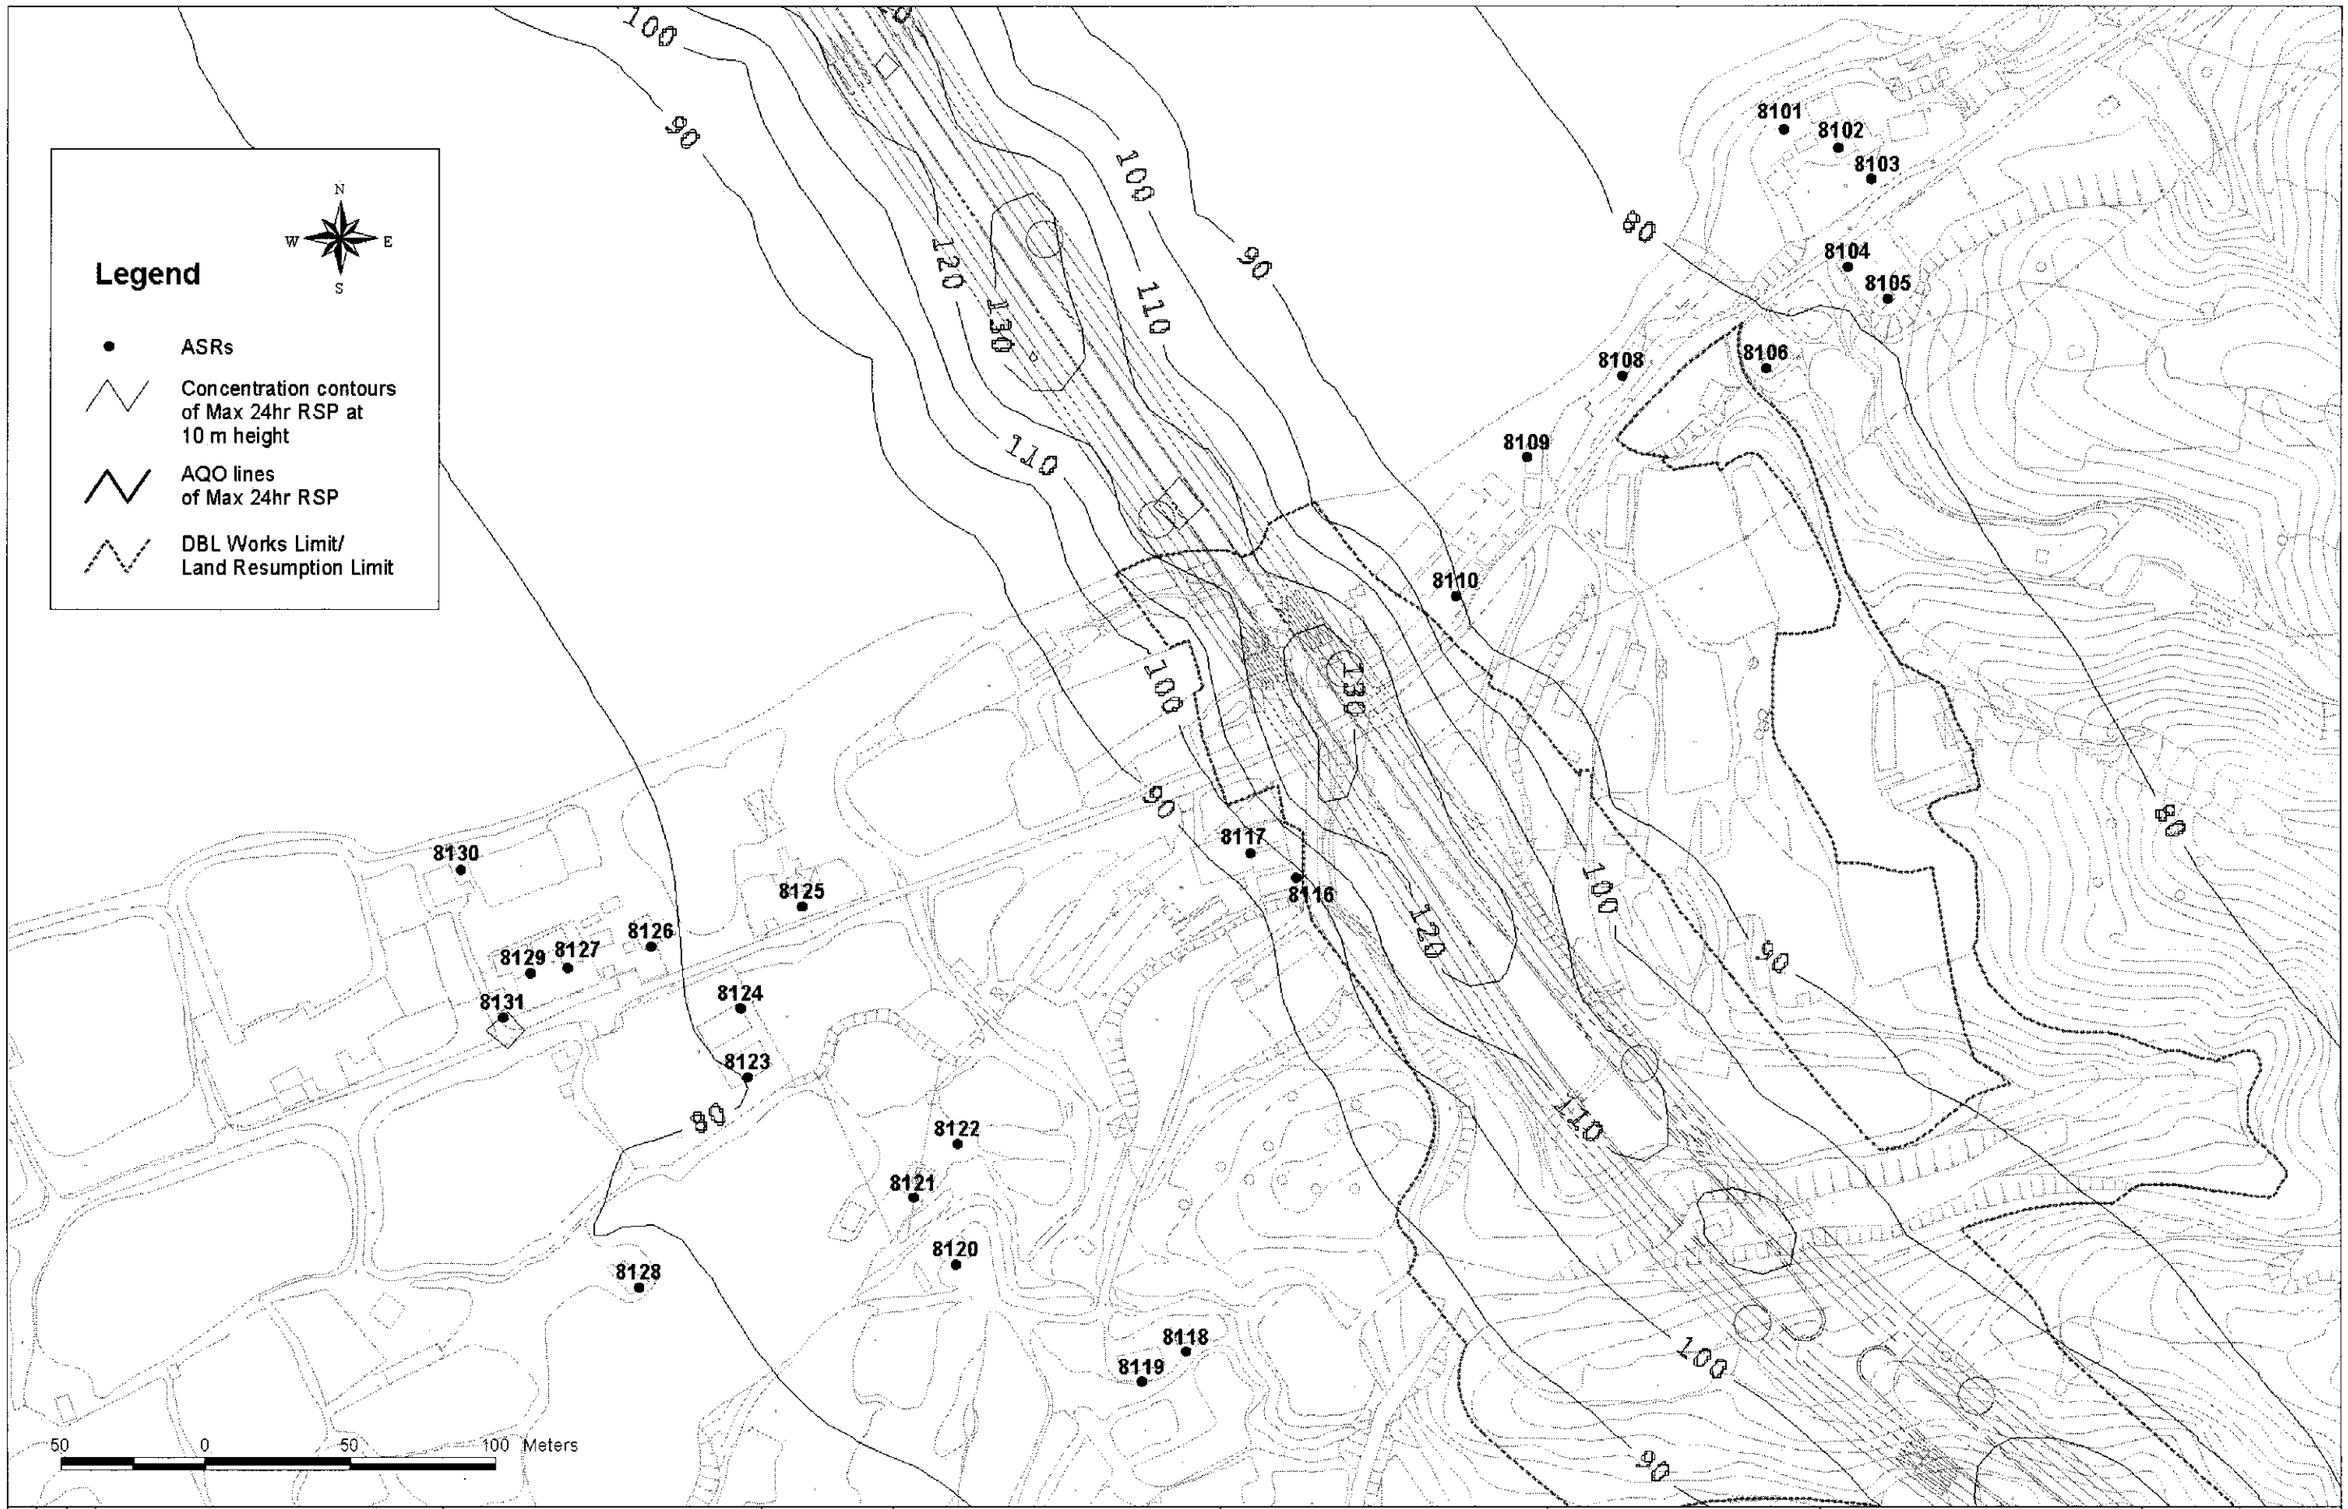

Designed By: JS	路政署 HIGHWAYS DEPARTMENT 主要工程管理處 Major Works Project Management Office	Consultant: ARUP 奧雅納工程顧問 Ove Arup & Partners Hong Kong Limited	Project Title: Shenzhen Western Corridor Investigation & Planning
Drawn By: JS		Supported By: Environmental Management Ltd. / EMT Asia Pacific Ltd. / Urbis Ltd.	Drawing Title: Predicted Worst-case 24-hour Average Respirable Suspended Particulates Concentration Contours at 10m above Ground
Checked By: CTL			Scale: 1: 2000@A3
In Charge: KLP			Drawing No.: Figure 5.14A
Date: APR 02			Drawing Status: Rev. 1

Printer by: $USER$ $DATE$
Filename: $FILE$

Mark	Date	By	Rev.