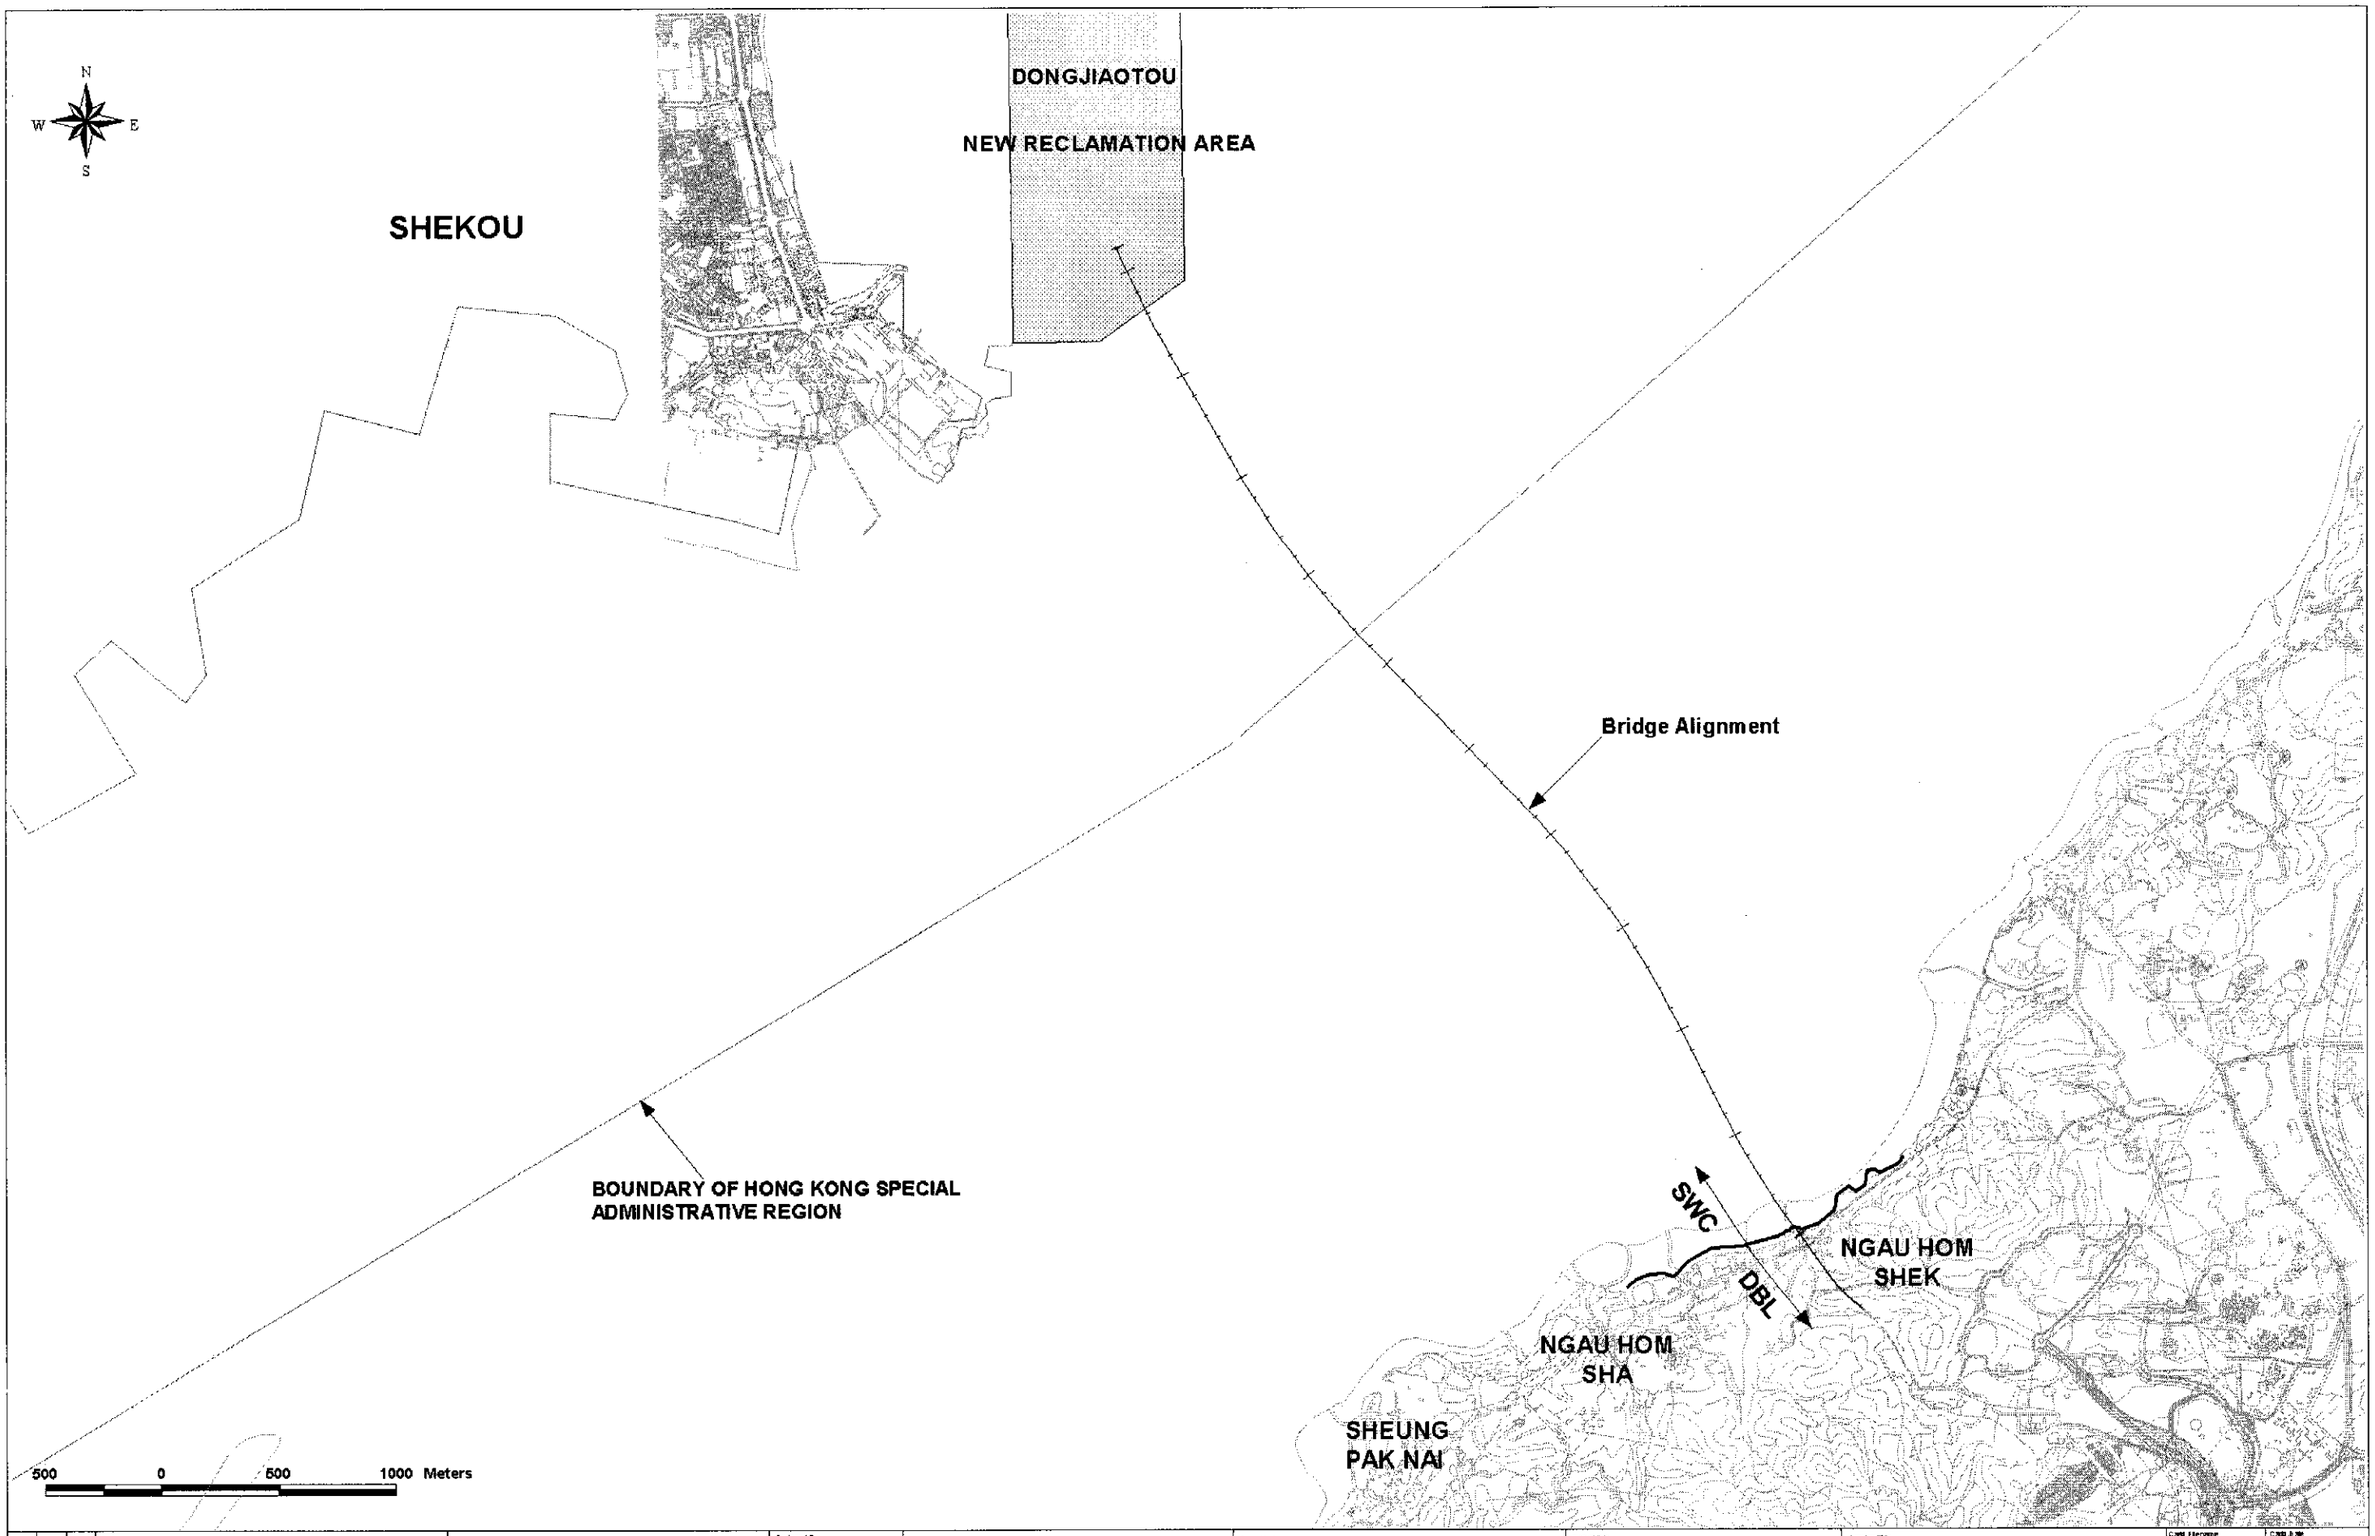

Designed By: JS	HIGHWAYS DEPARTMENT 路政署 Major Works Project Management Office 土木工程管理處	Consultant: ARUP 奧雅納工程顧問 Ove Arup & Partners Hong Kong Limited	Project Title: Shenzhen Western Corridor Investigation & Planning
Drawn By: JS		Supported By: Environmental Management Ltd. ● BMT Asia Pacific Ltd. ○ Urbis Ltd. ○	Drawing Title: Site Plan and SWC Alignment
Checked By: PP			Cadd Filename / Cadd File
In Charge: KLP			Scale: 1:25,000@A3
Date: Apr 02			Drawing No.: Figure 7.1
Mark / Date / By / Rev.			Drawing Status / Rev.

Plotted by : $USER$ Filename : $FILE$ $DATE$