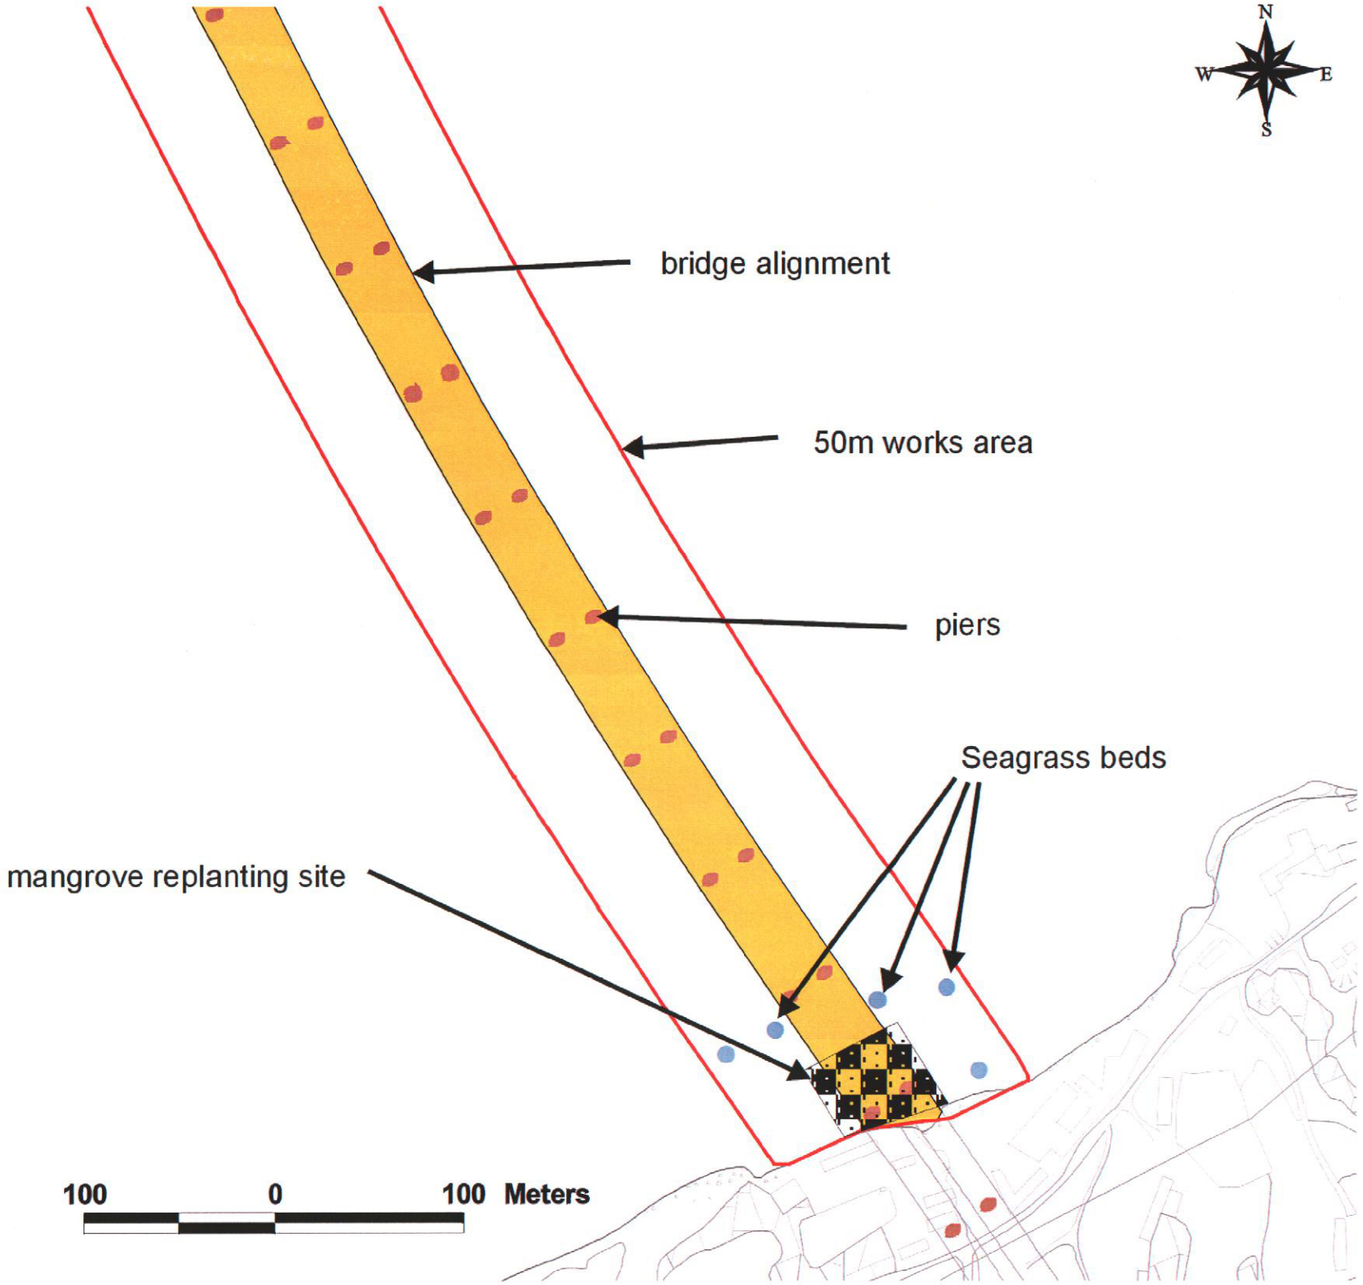

Mark / Date / By / Rev.		Designed By: ECO; Drawn By: YML; Checked By: TDD; In Charge: TDD; Date: 1 Aug 02	路政署 HIGHWAYS DEPARTMENT 主要工程管理處 Major Works Project Management Office	Consultant: ARUP 奧雅納工程顧問 Ove Arup & Partners Hong Kong Limited; Supported By: Environmental Management Ltd., BMT Asia Pacific Ltd., Urbis Ltd.	Project Title: Shenzhen Western Corridor Investigation & Planning	Drawing Title: Extent of existing seagrass beds and mangrove replanting site	Cad Filename / Cad Date; Scale: as shown; Drawing No.: Figure 9.17; Drawing Status / Rev.: 1