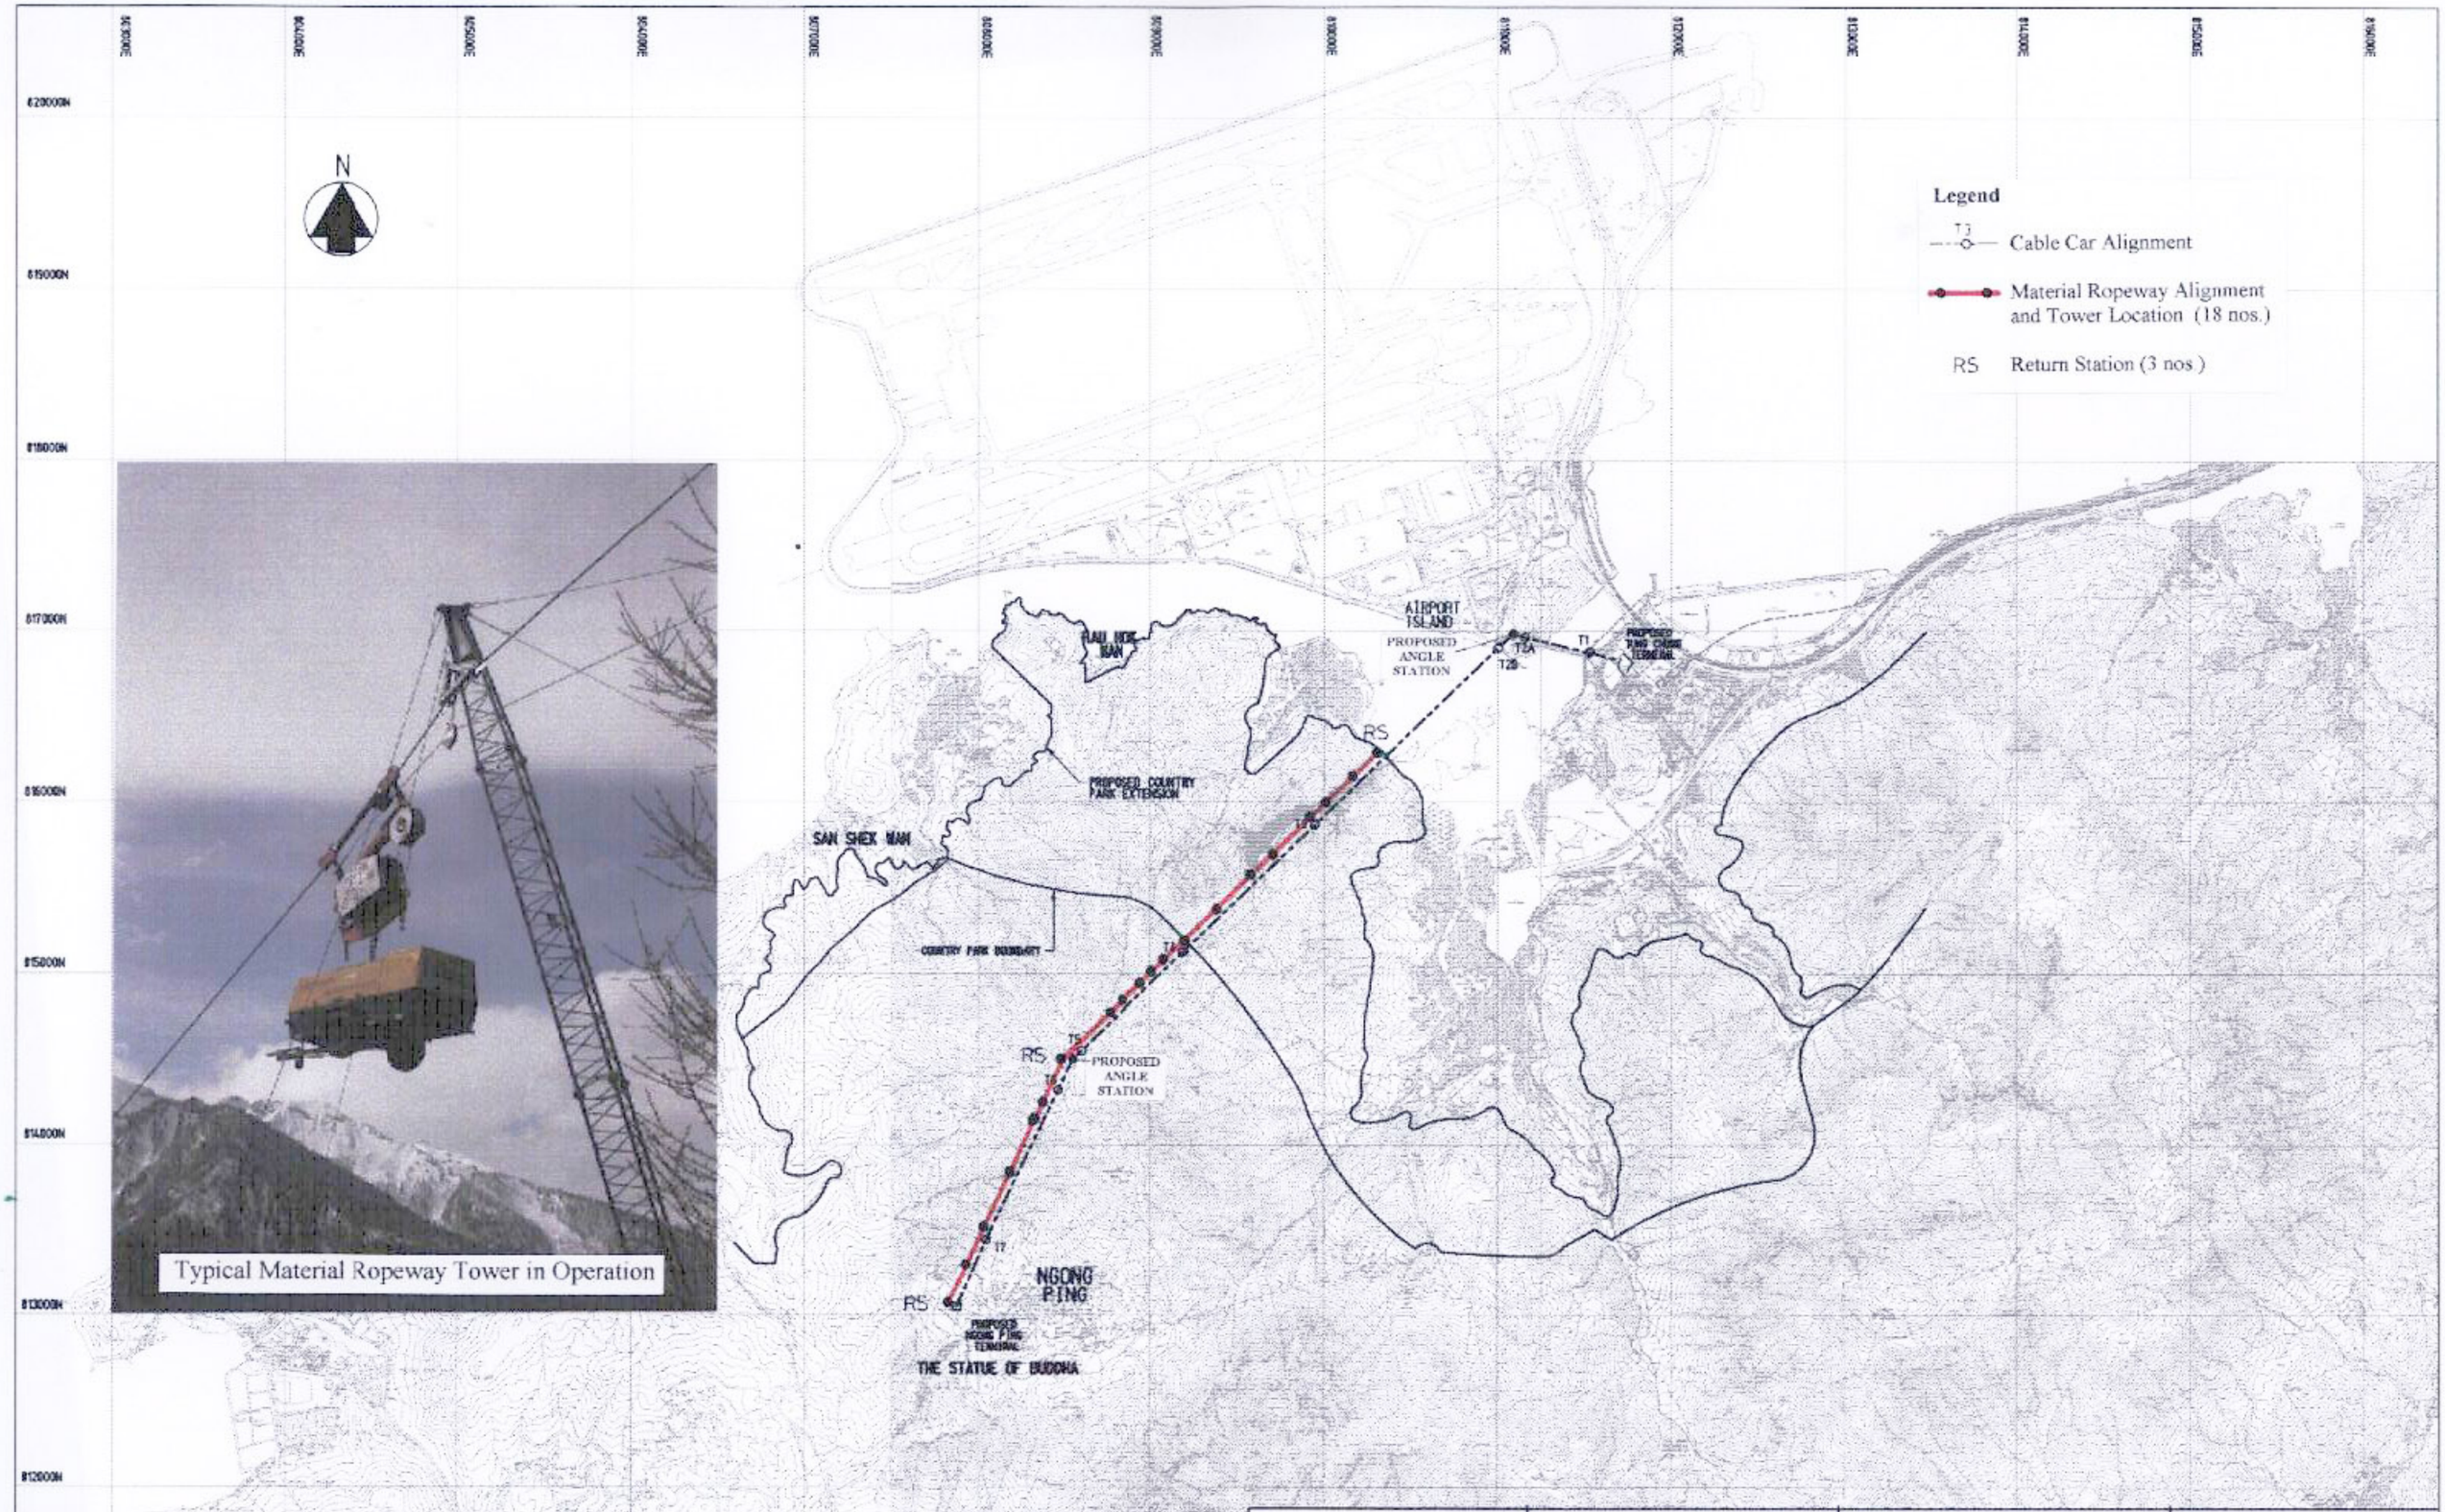

Typical Material Ropeway Tower in Operation

Client	Consulting Engineer	Project:	Date: November 2002 Scale: N.T.S.
MTR Corporation	Mott Connell Limited 40/F Hopewell Centre 183 Queen's Road East Tel No: 28285757 Hong Kong Fax No. 28271823	Tung Chung - Ngong Ping Cable Car Project Title: Material Ropeway Plan	File name: N:\203842\EIA Report\Report\rev0\F_EIArpt\Final Report Html\Fig8-15.jpg Figure 8.15