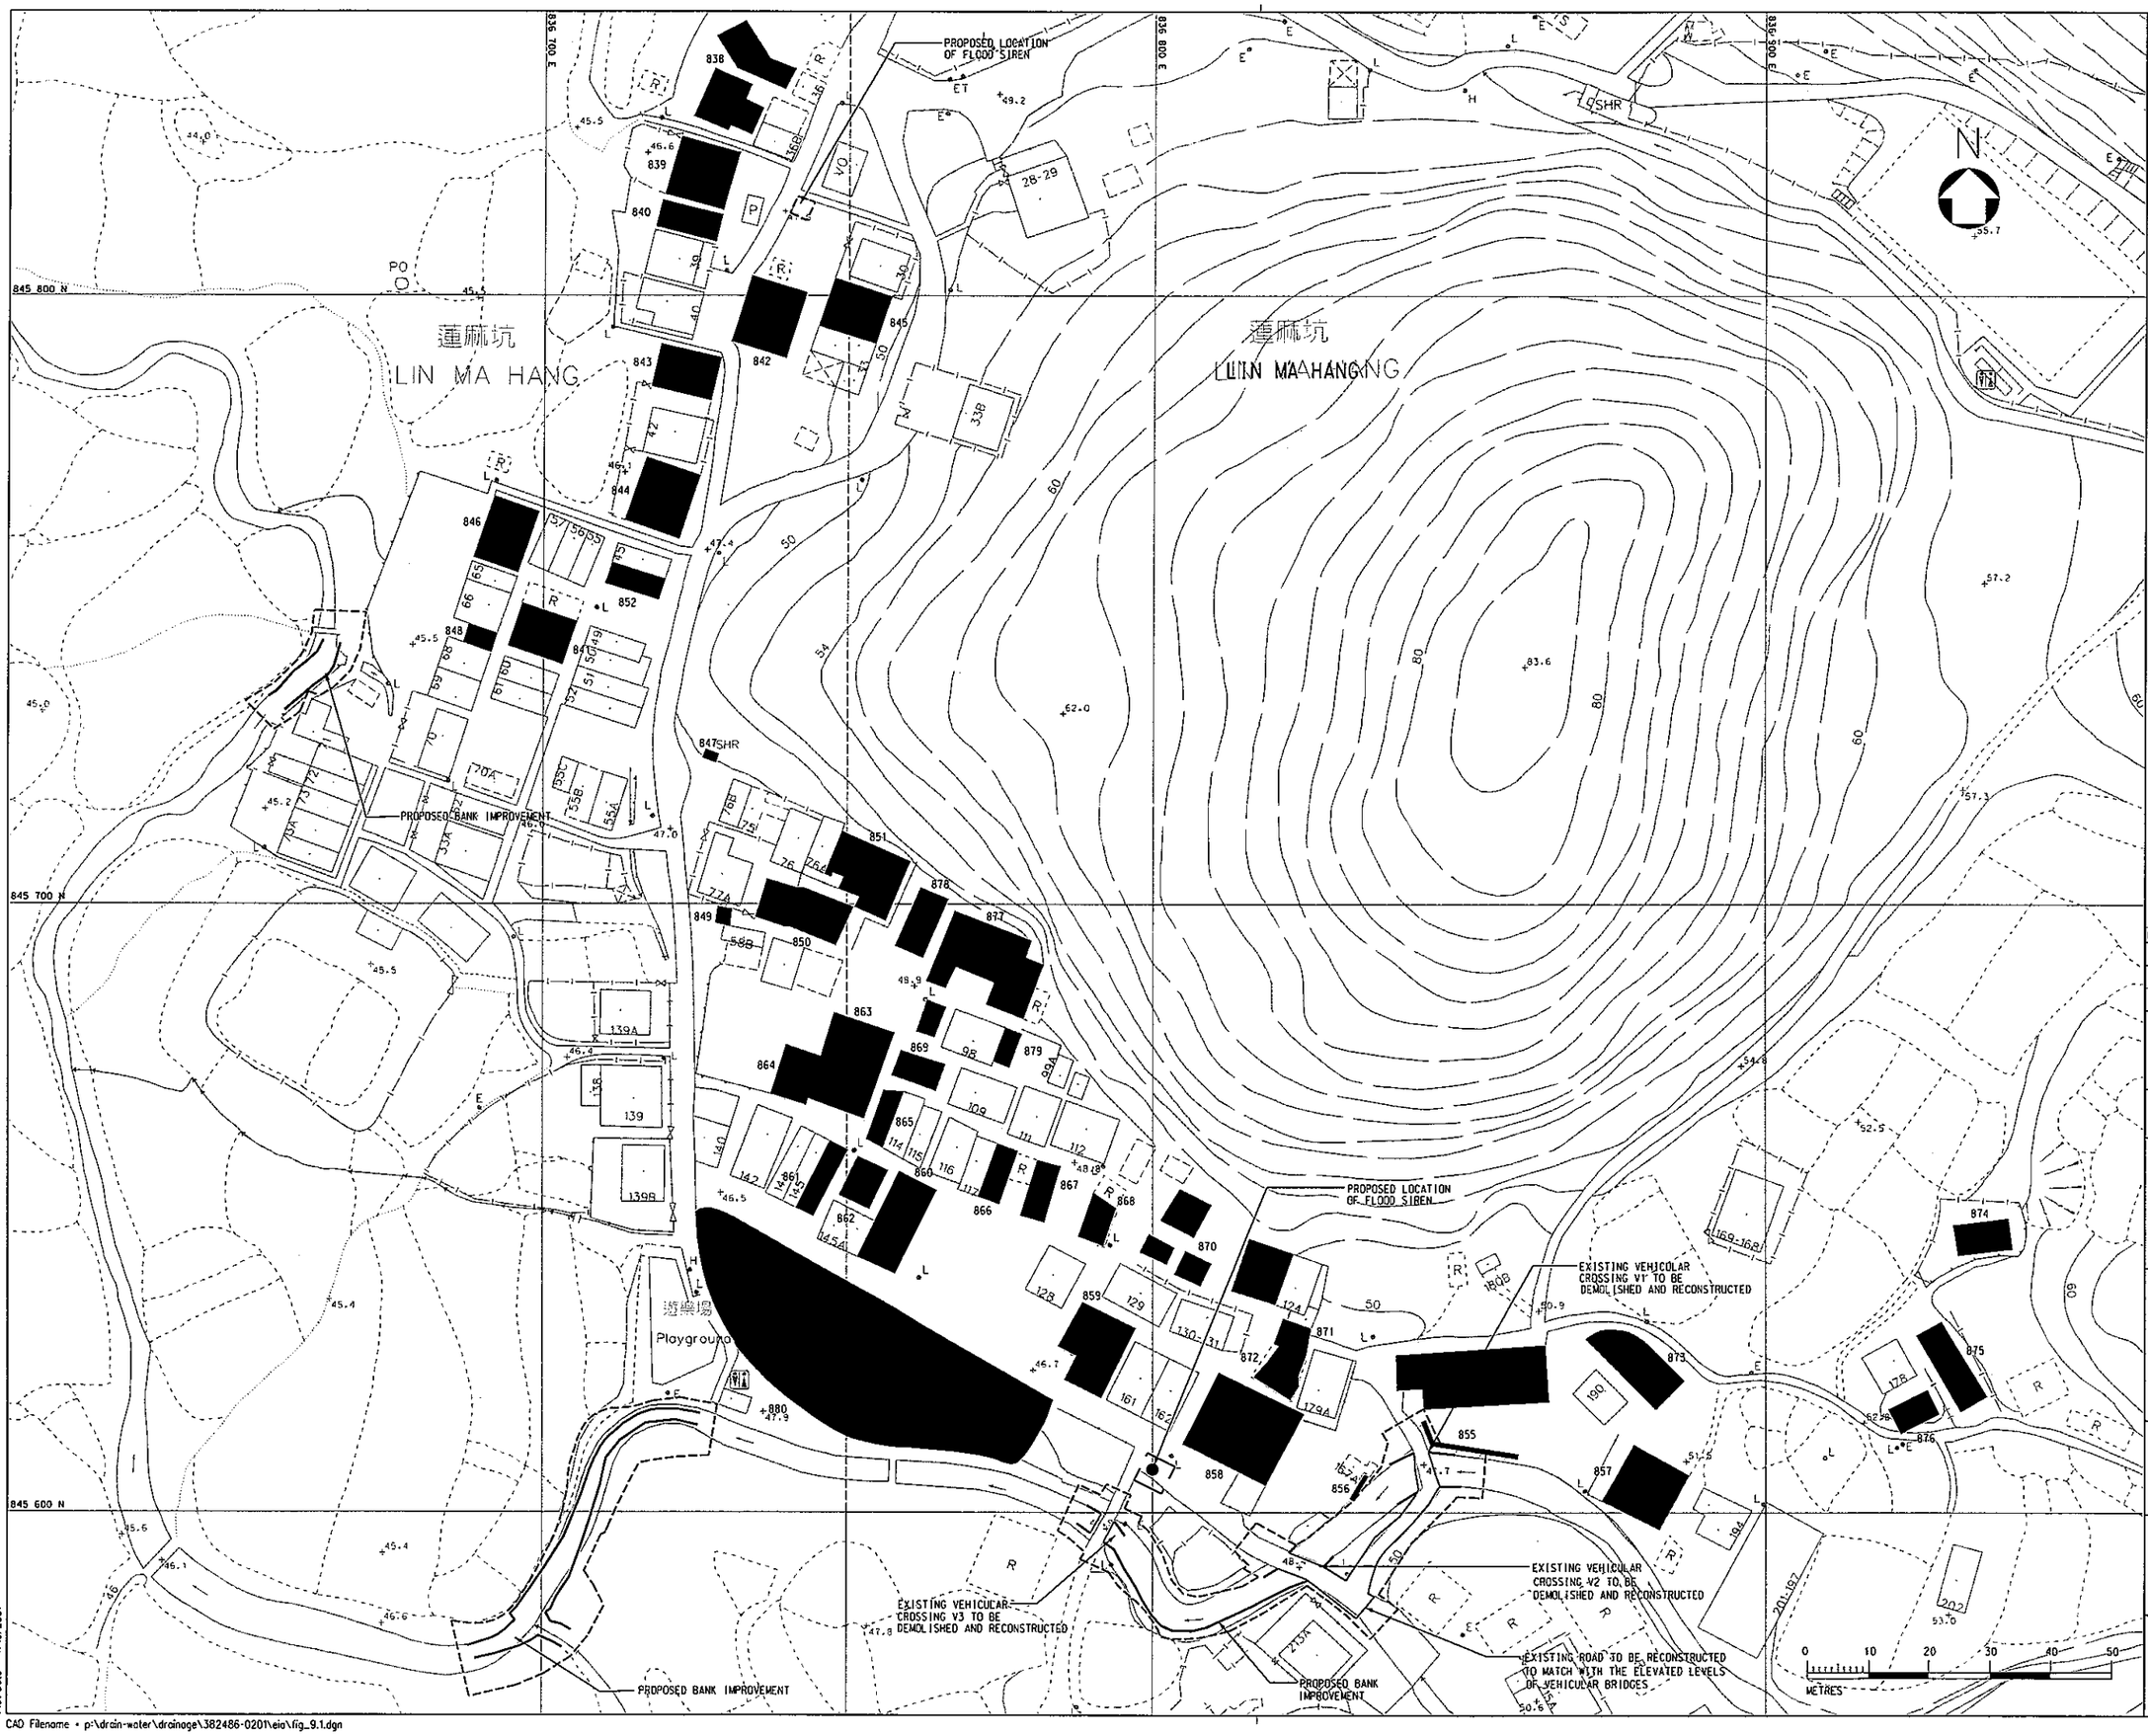

© Copyright by Black & Veatch Hong Kong Limited

NOTES:

1. ALL LEVELS ARE IN METRES ABOVE PRINCIPAL DATUM (mPD).
2. ALL DIMENSIONS ARE IN MILLIMETRES UNLESS OTHERWISE STATED.
3. AUTOMATIC DIALLING SYSTEM IS TO BE PROVIDED TO DIRECTLY REPORT FLOODING INCIDENT TO HKP. FSD. HAD AND VILLAGE REPRESENTATIVES.
4. THE PROPOSED TYPES OF SECURITY FLAP VALVE IS TO BE AGREED WITH HKP AND DSD.

LEGEND:

- SITE BOUNDARY
- EXISTING RIVER BANK TO BE IMPROVED BY GABION LINING
- PROPOSED FLOOD ALARM DETECTOR
- PROPOSED FLOOD SIREN
- 838 CULTURAL HERITAGE RESOURCES

Revision	Date	Description		Initial
	Designed	Checked	Drawn	Checked
Initial	HMC	PKL	JT	PKL
Date	08/04	08/04	08/04	08/04

Approved

Agreement no.
CE 6/2002 (DS)

Contract title
DRAINAGE IMPROVEMENT IN NORTHERN NEW TERRITORIES - PACKAGE C
INVESTIGATION, DESIGN AND CONSTRUCTION

Figure title
RECORDED RESOURCES IN LIN MA HANG (AAHB-838 TO 852 AND AAHB-855 TO 881)

Figure no. 9.1

Scale 1:1000 (A3)

香港特別行政區政府渠務署
THE GOVERNMENT OF THE HONG KONG SPECIAL ADMINISTRATIVE REGION
DRAINAGE SERVICES DEPARTMENT

BLACK & VEATCH HONG KONG LIMITED
博威工程顧問有限公司

Plot Date : 4/16/2007

CAD Filename : p:\drain-water\drainage\382486-0201\eia\fig_9.1.dgn