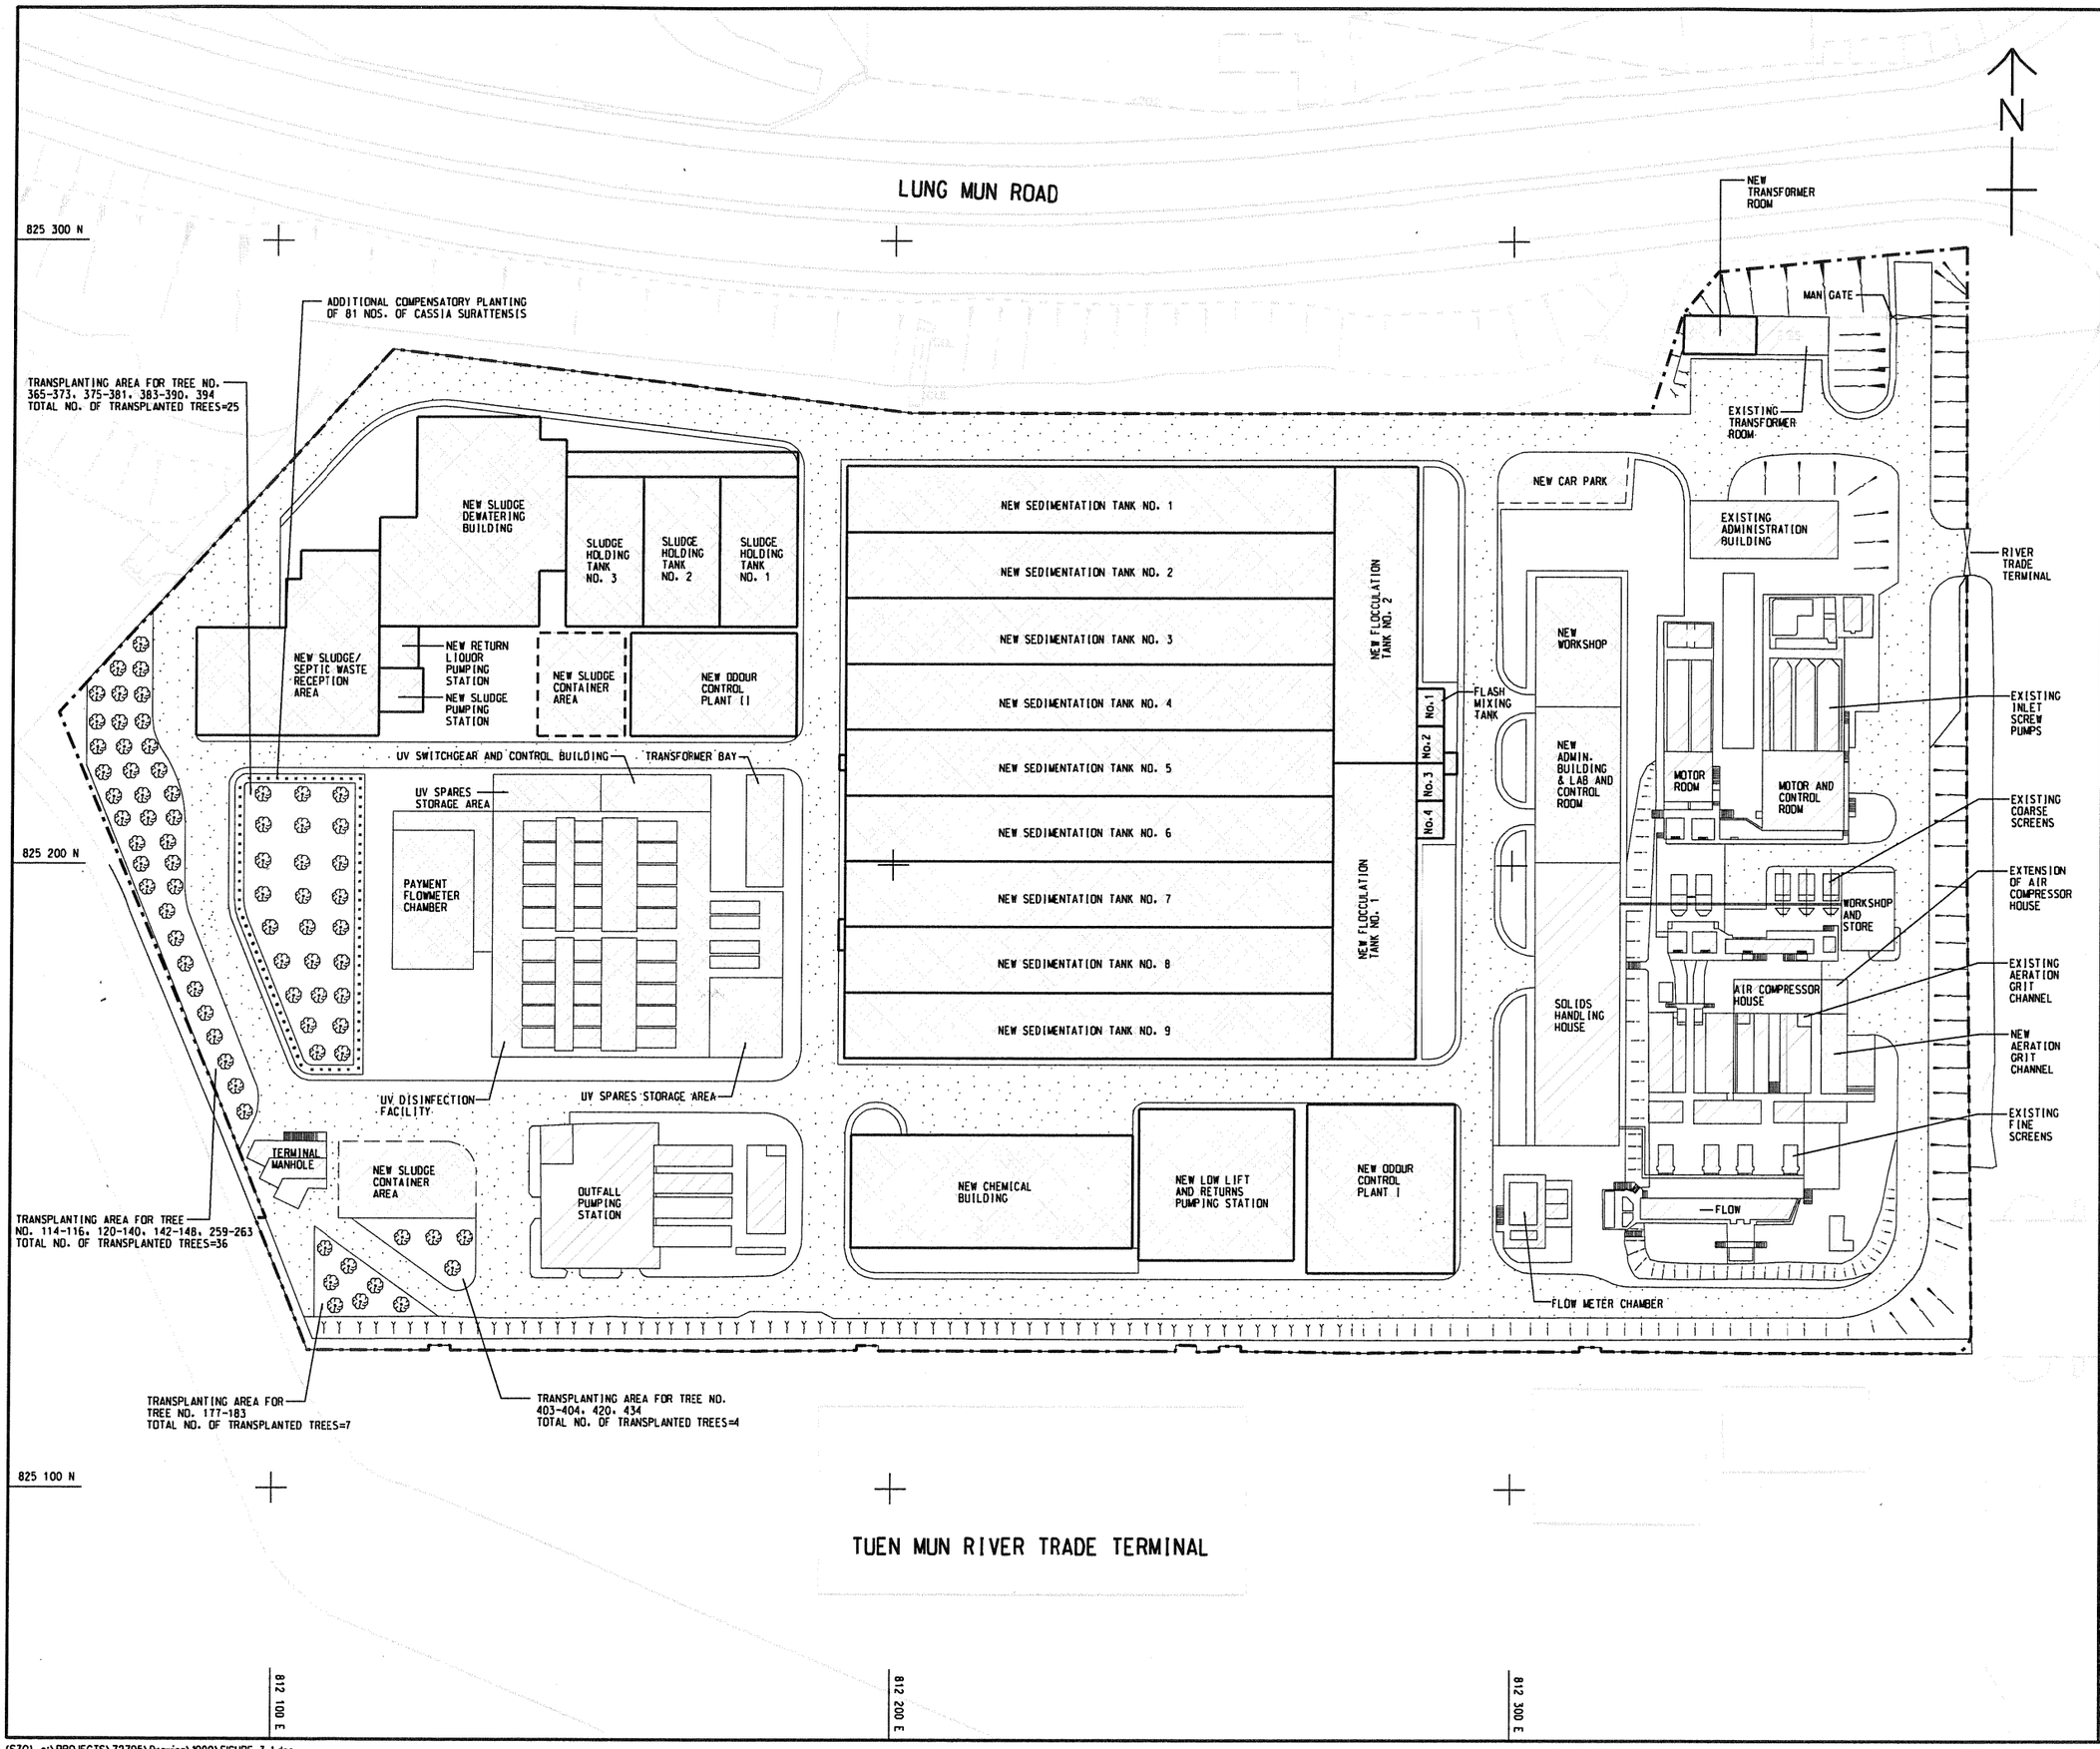

LEGEND:

- BOUNDARY OF THE SITE
- EXISTING FACILITIES
- UPGRADING WORKS
- ROADS
- TRANSPLANTING AREA
- ADDITIONAL COMPENSATORY PLANTING AREA

REV. 修訂	DESCRIPTION 內容摘要	D.L.	P.L.	CHECKED 審核	DATE 日期

DRAINAGE SERVICES DEPARTMENT, THE GOVERNMENT OF THE HONG KONG SPECIAL ADMINISTRATIVE REGION

AGREEMENT NO. CE51/2002 (DS)
UPGRADING OF PILLAR POINT SEWAGE TREATMENT WORKS - INVESTIGATION, DESIGN AND CONSTRUCTION

LOCATION OF TRANSPLANTED TREES AND ADDITIONAL COMPENSATORY PLANTING

MAUNSELL | AECOM
Metcalf & Eddy Ltd.
茂迪工程顧問有限公司

DRG.NO. 圖紙編號 FIGURE 8.9.1

DESIGNED BY 設計 -	CONTRACT NO. 合約編號	P. ENV. APPROVED 批准人
DRAWN BY 繪圖 LDF	STATUS 狀況	
SCALE 比例 A1 1 : 500		
DIMENSIONS ARE IN 尺寸單位 METRES	© COPYRIGHT RESERVED 版權所有	

2008-1-23

(SZO) p:\PROJECTS\72705\Drawing\1000\FIGURE 3-1.dgn