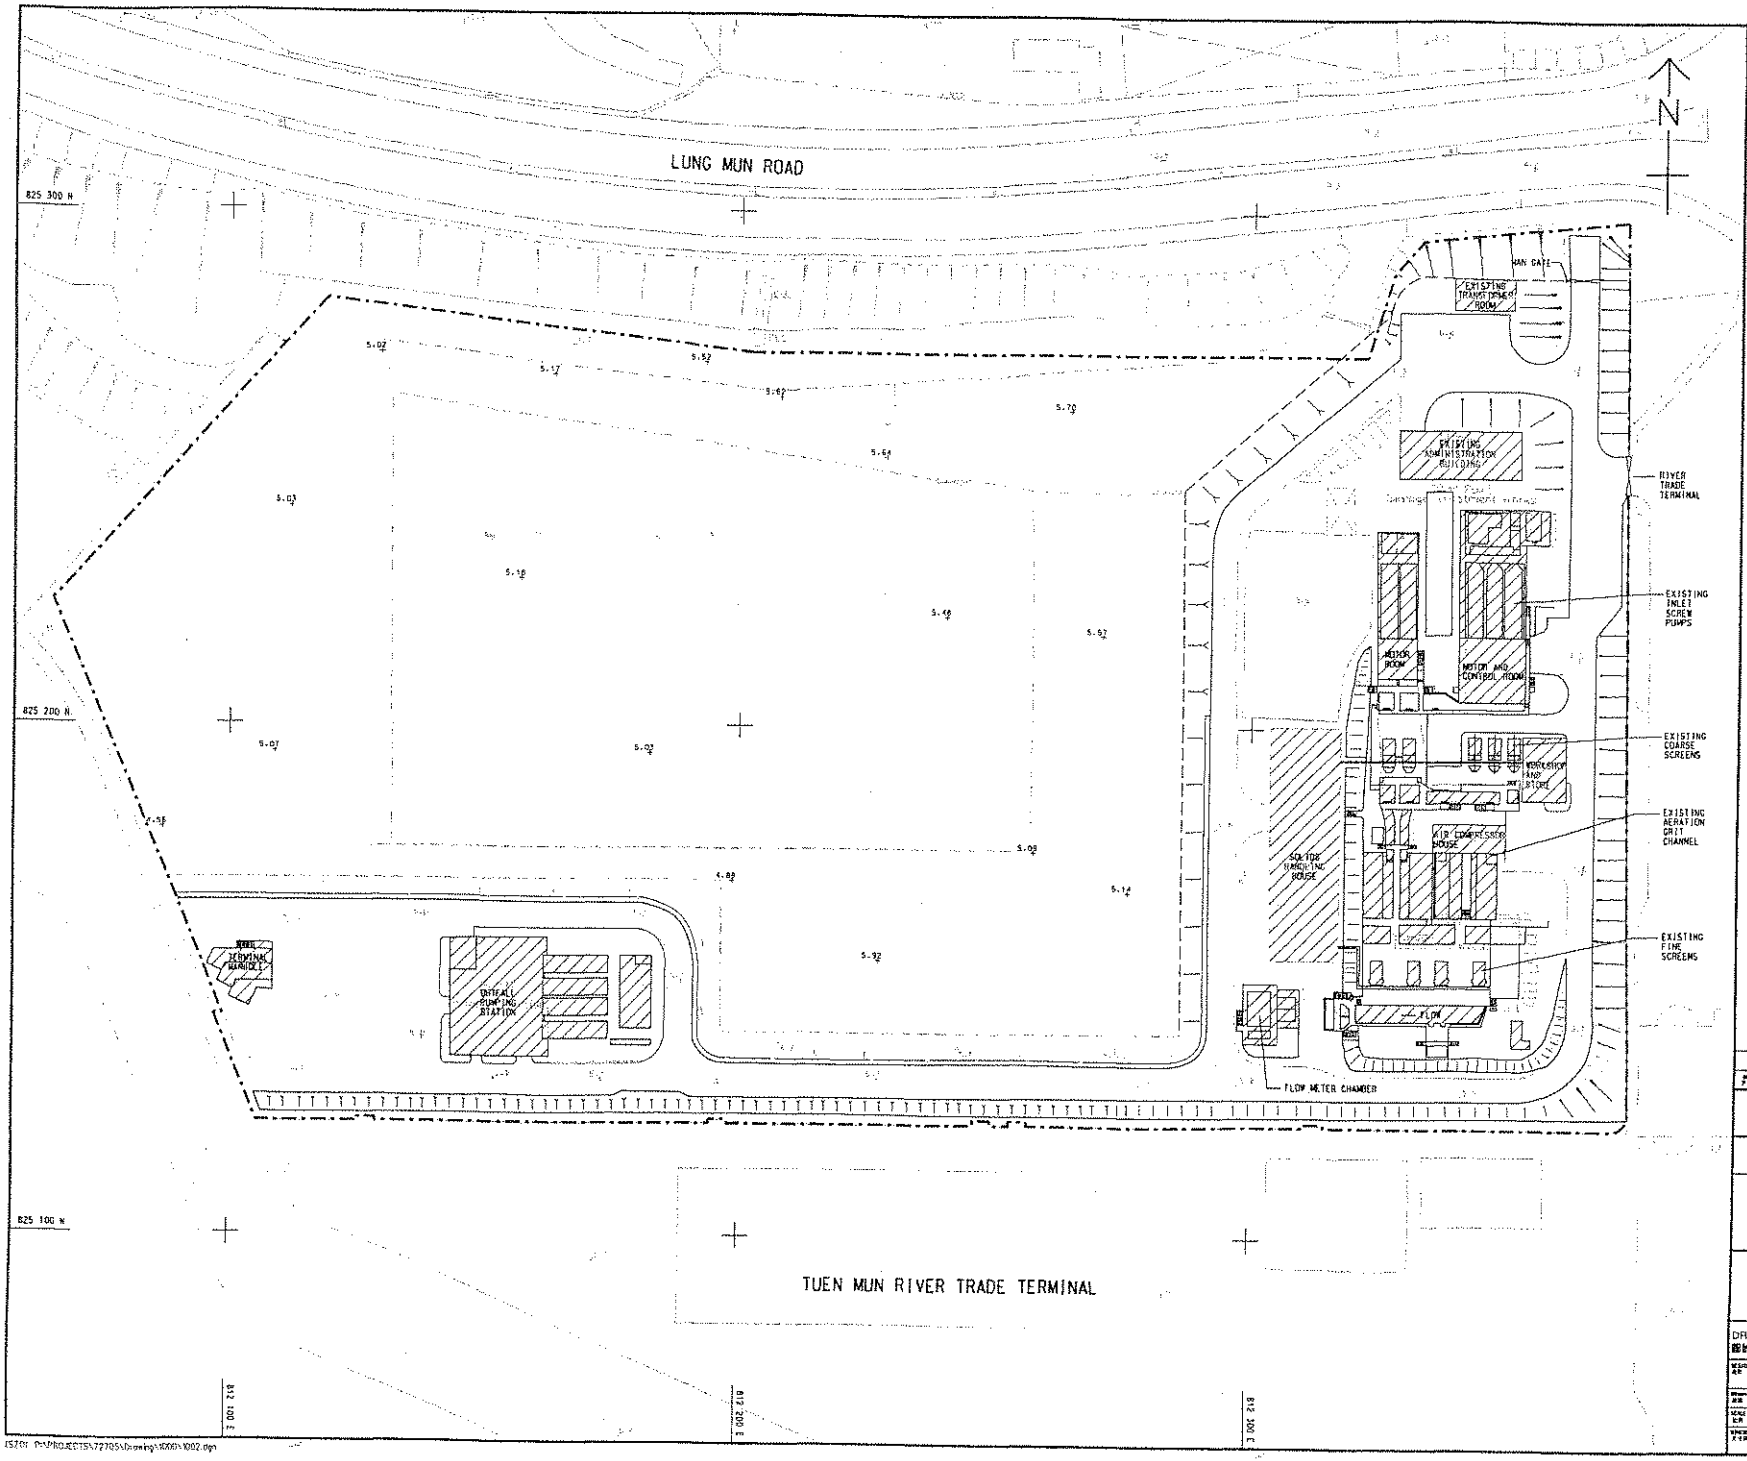

DRAINAGE SERVICES DEPARTMENT,
THE GOVERNMENT OF THE HONG KONG
SPECIAL ADMINISTRATIVE REGION

AGREEMENT NO. CE51/2002 (DS)
UPGRADING OF PILLAR POINT SEWAGE TREATMENT WORKS
– INVESTIGATION, DESIGN AND CONSTRUCTION

GENERAL LAYOUT OF EXISTING PPSTW

MAUNSELL AECOM
Metcalf & Eddy Ltd.
茂盛工程顧問有限公司

DRG.NO. 圖紙編號 1.2

LDF
A1 1 : 500
METRES

© COPYRIGHT RESERVED 版權所有