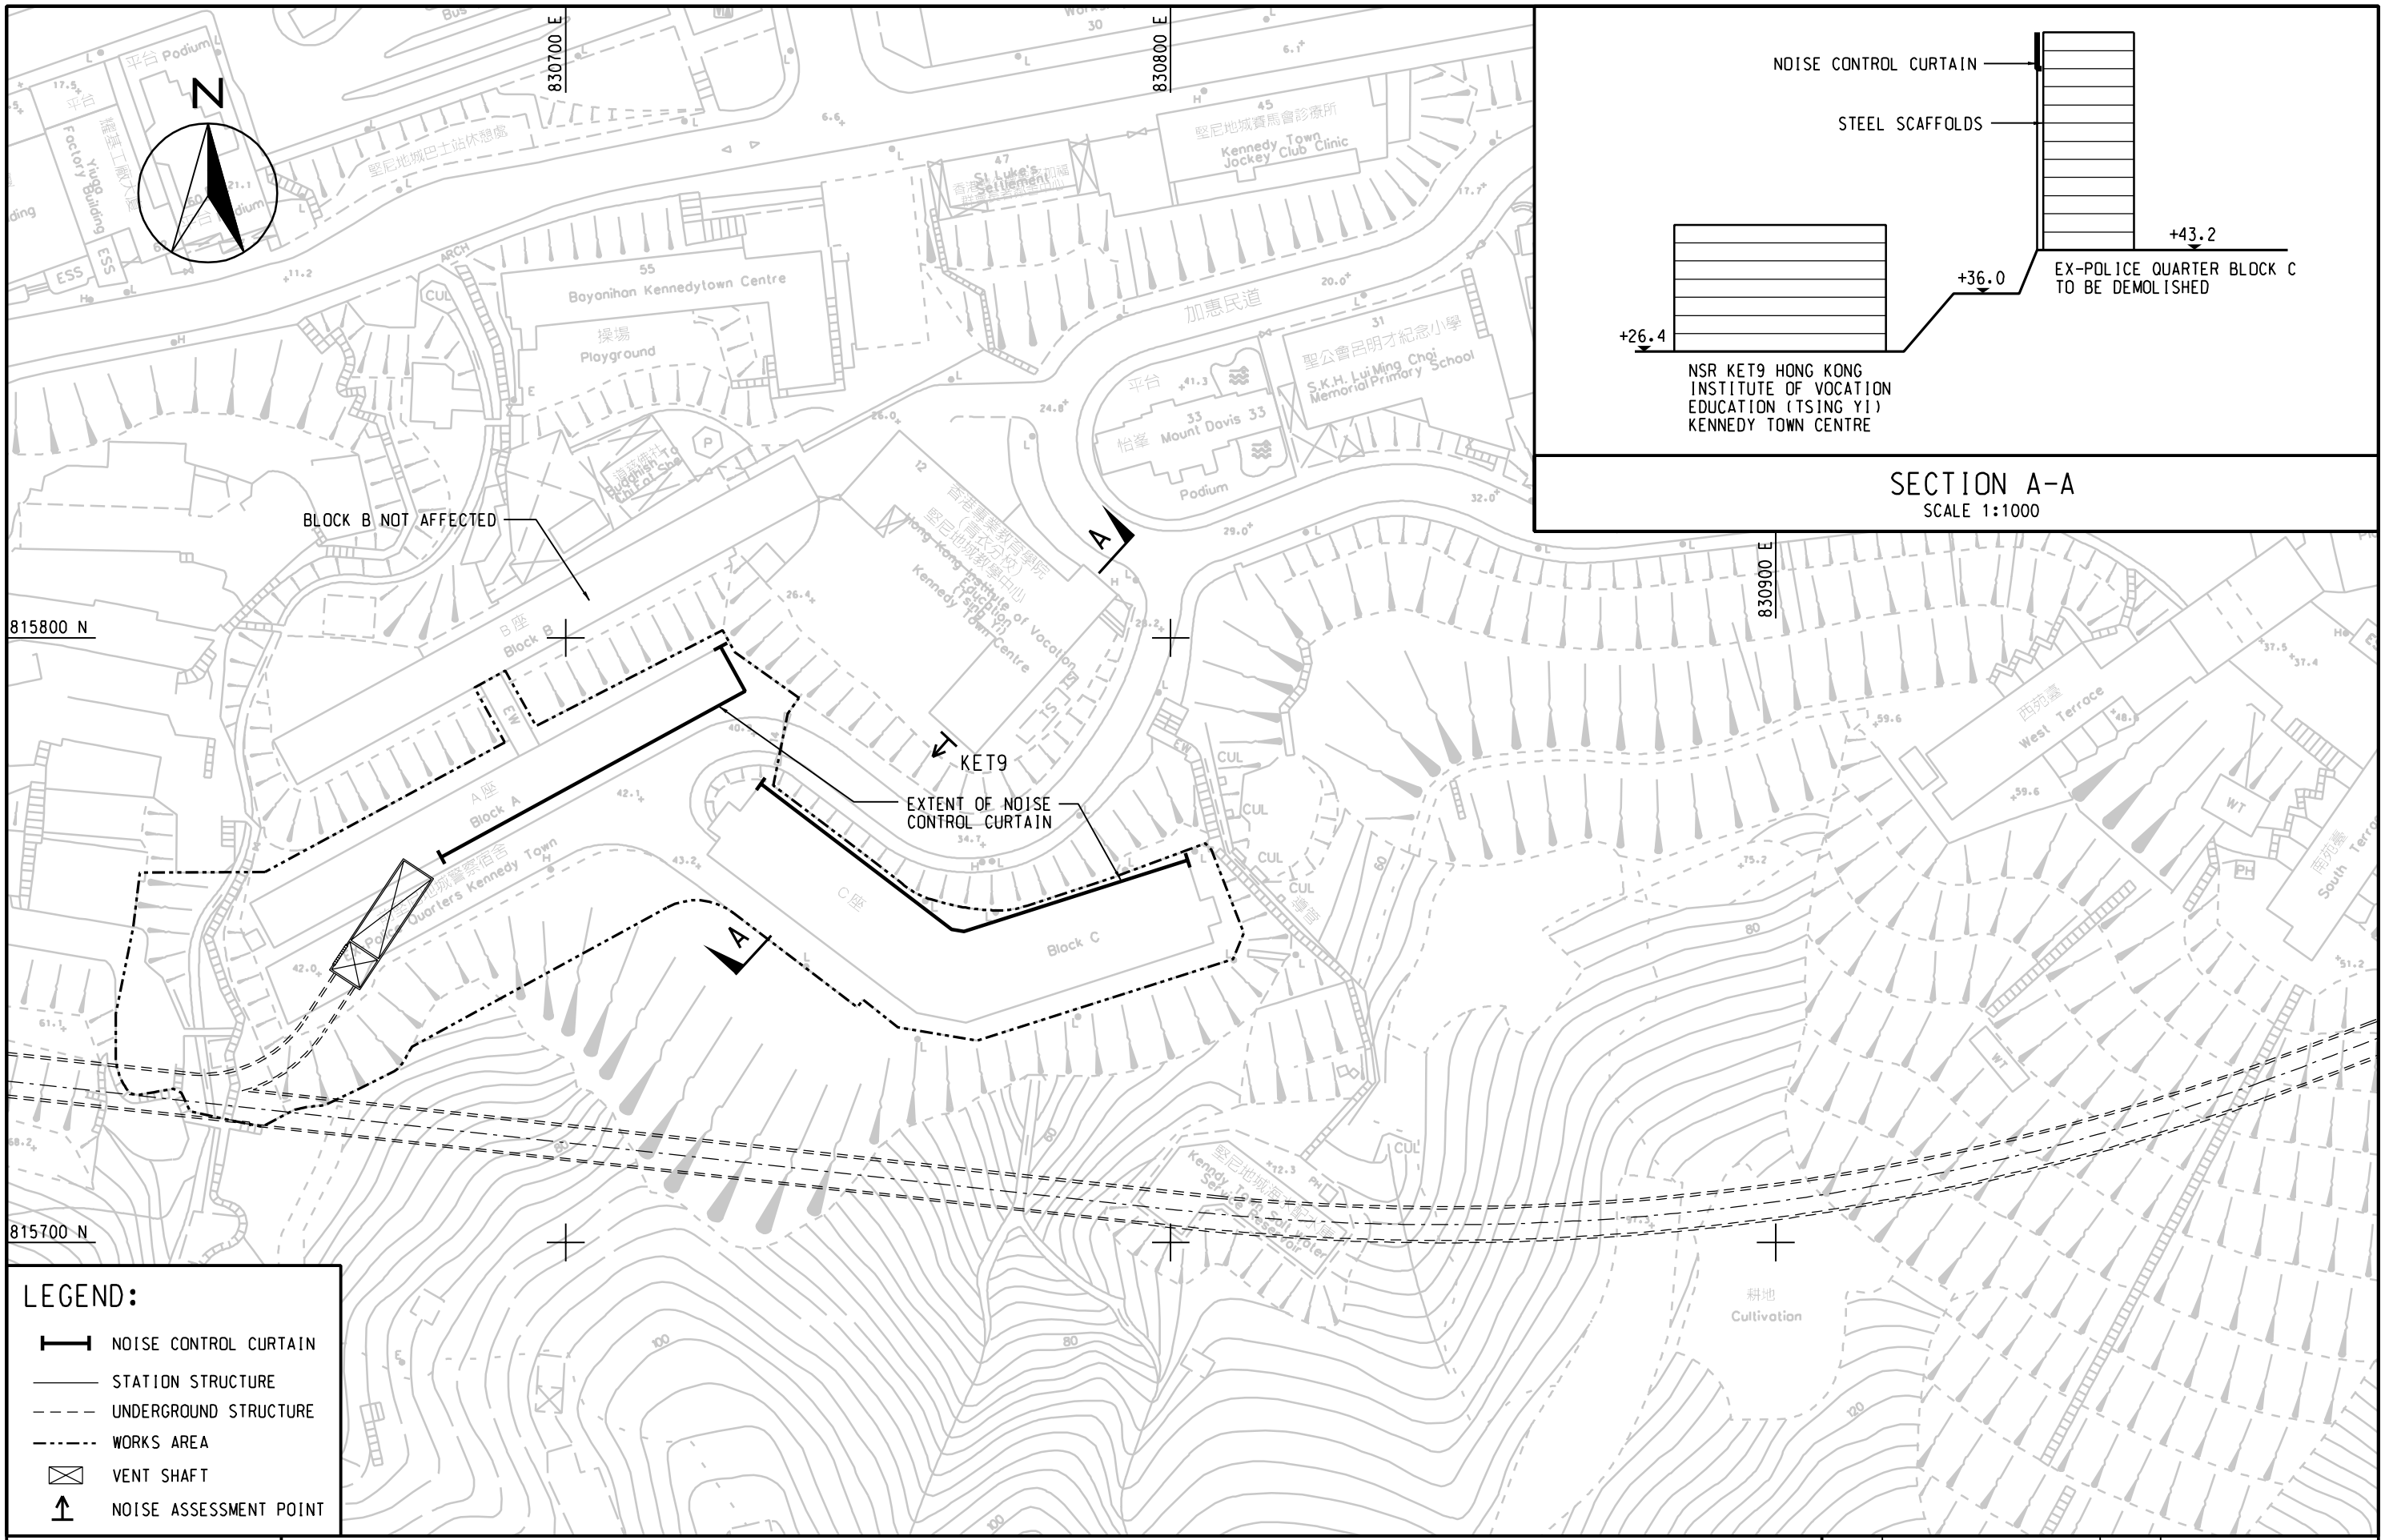

SECTION A-A
SCALE 1:1000

LEGEND:

- NOISE CONTROL CURTAIN
- STATION STRUCTURE
- UNDERGROUND STRUCTURE
- WORKS AREA
- VENT SHAFT
- NOISE ASSESSMENT POINT

2008-4-30 16:45:59 huy

AECOM
ENSR
MAUNSELL
ENSR Asia (HK) Ltd.

WEST ISLAND LINE ENVIRONMENTAL IMPACT ASSESSMENT

MITIGATION MEASURES FOR THE DEMOLITION ACTIVITY AT EX-POLICE QUARTER SITE

SCALE	A3 1:1000	DATE	DEC. 2007
CHECK	–	DRAWN	HY
JOB No.	60017115	DRAWING No.	FIG 3.21
		REV	–

SZO: p:\projects\60017115\DRAWING\FIGURE\FIG 3.21.dgn