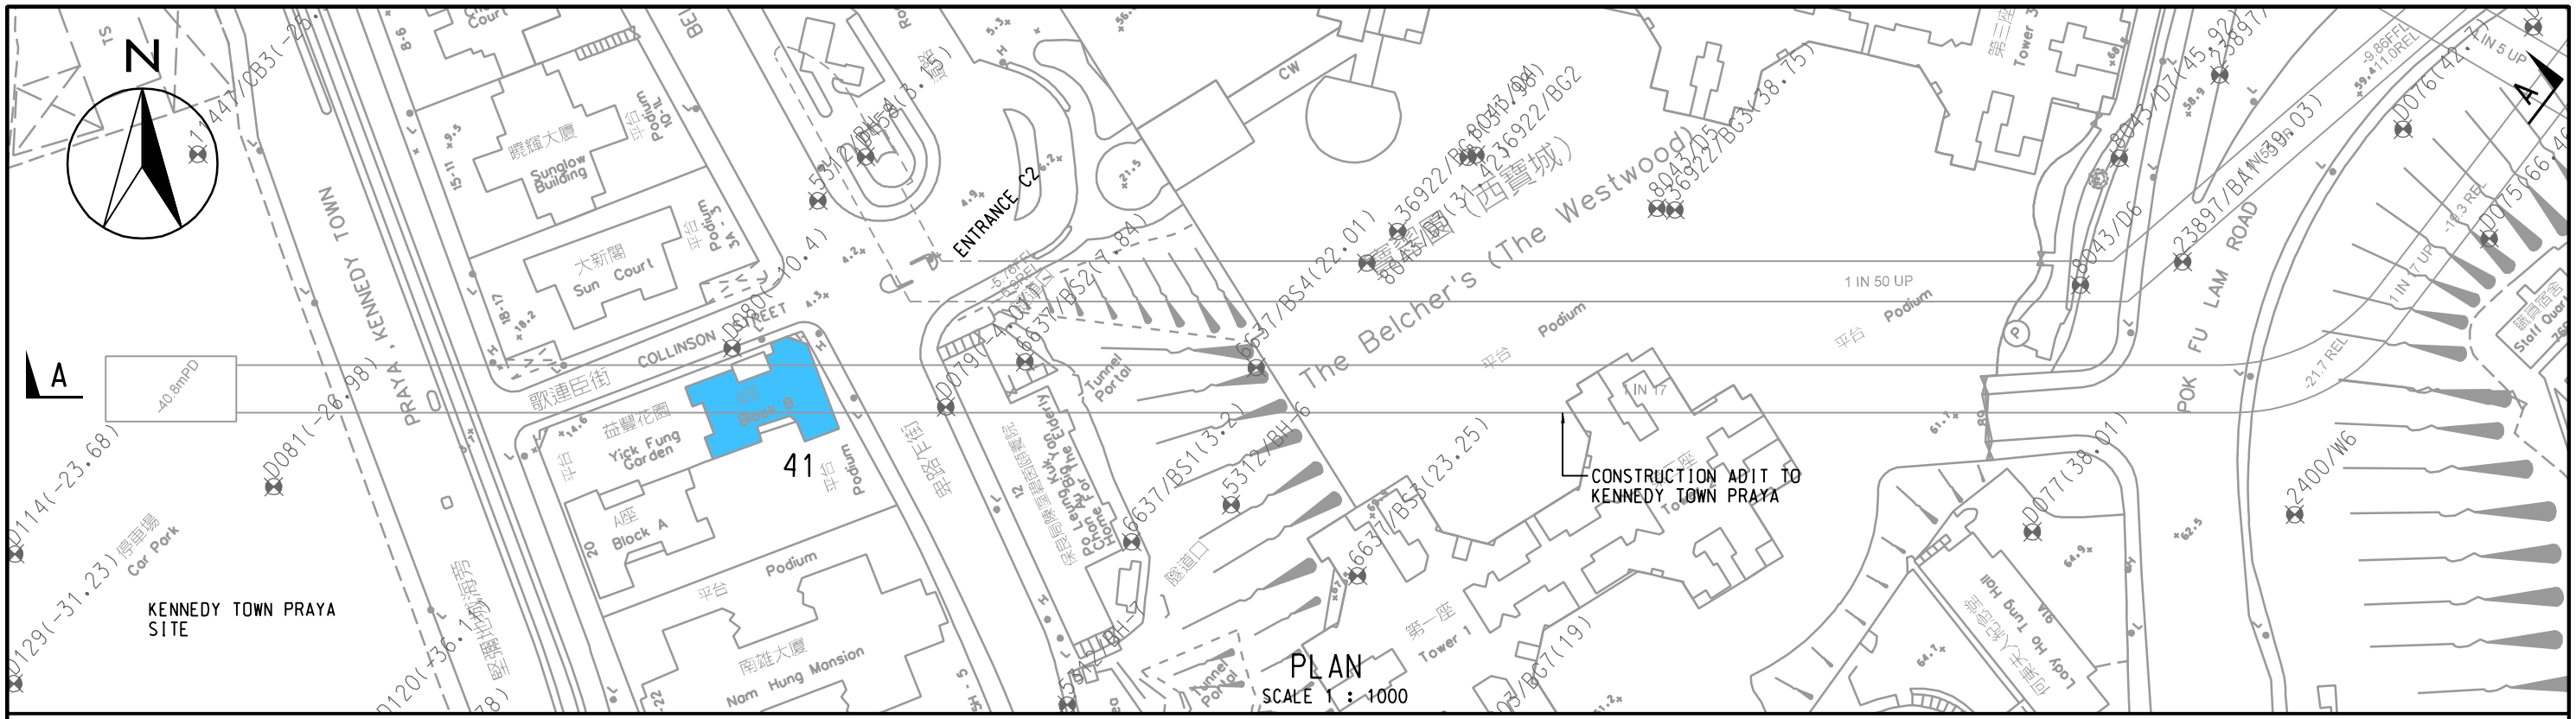

AECOM

ENSR

MAUNSELL

ENSR Asia (HK) Ltd.

WEST ISLAND LINE ENVIRONMENTAL IMPACT ASSESSMENT

UNIVERSITY STATION - MAIN CONSTRUCTION ADIT - GEOTECHNICAL PLAN AND SECTION

SCALE	1 : 1000	DATE	APR. 2008
CHECK	-	DRAWN	-
JOB No.	60017115	DRAWING No.	FIG 4.20
		REV	-

2008-4-28 9:24:20 WANGDF

P:\PROJECTS\60017115\DRAWING\FIGURE\FIG 4.20.dgn