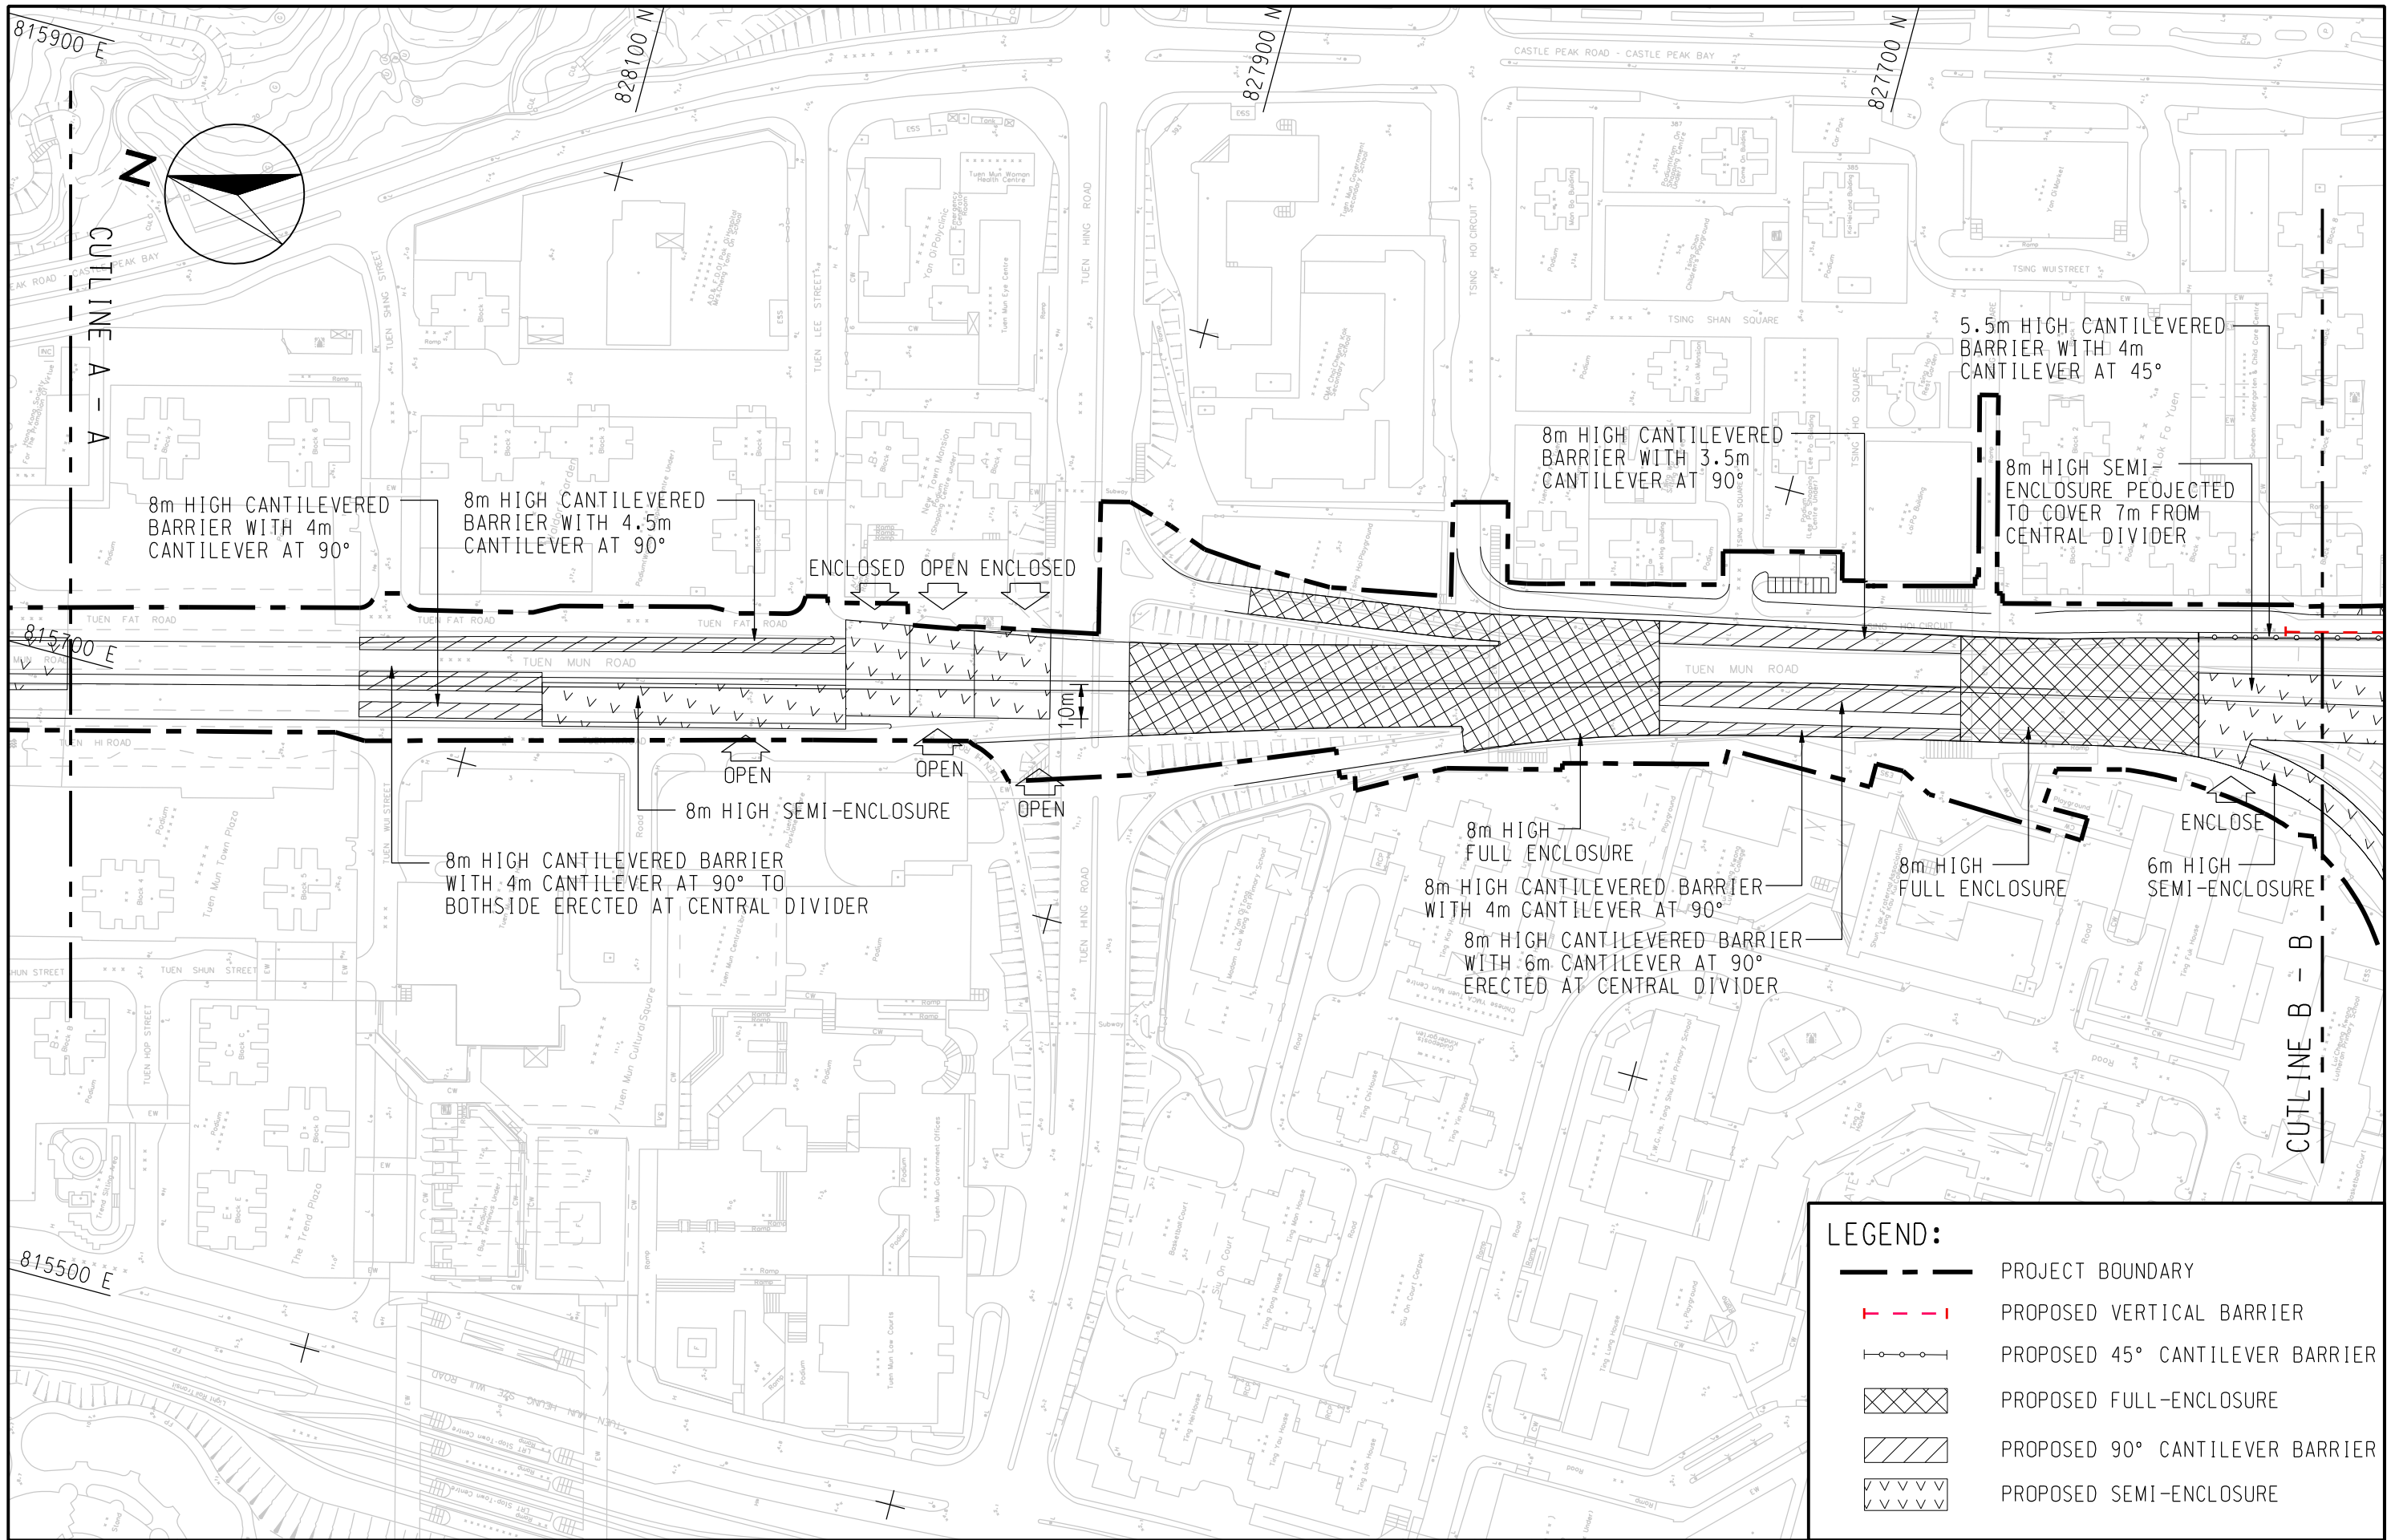

$DATE$ $TIME$

MAUNSELL | AECOM
茂盛(亞洲)工程顧問有限公司

AGREEMENT NO. CE22/2005 (HY)
TRAFFIC IMPROVEMENTS TO TUEN MUN ROAD TOWN CENTRE SECTION

PROPOSED NOISE MITIGATION MEASURES

(SHEET 2 OF 3)

SCALE	A3 1:2000	DATE	DEC. 2008
CHECK	ETLM	DRAWN	LC
JOB No.	60025208	FIGURE No.	FIGURE 3.3B
		REV	–

P:\60025208\CAD\Drawing\Report\Figures from SZ ADCQ201\Figure 3.3b.dgn