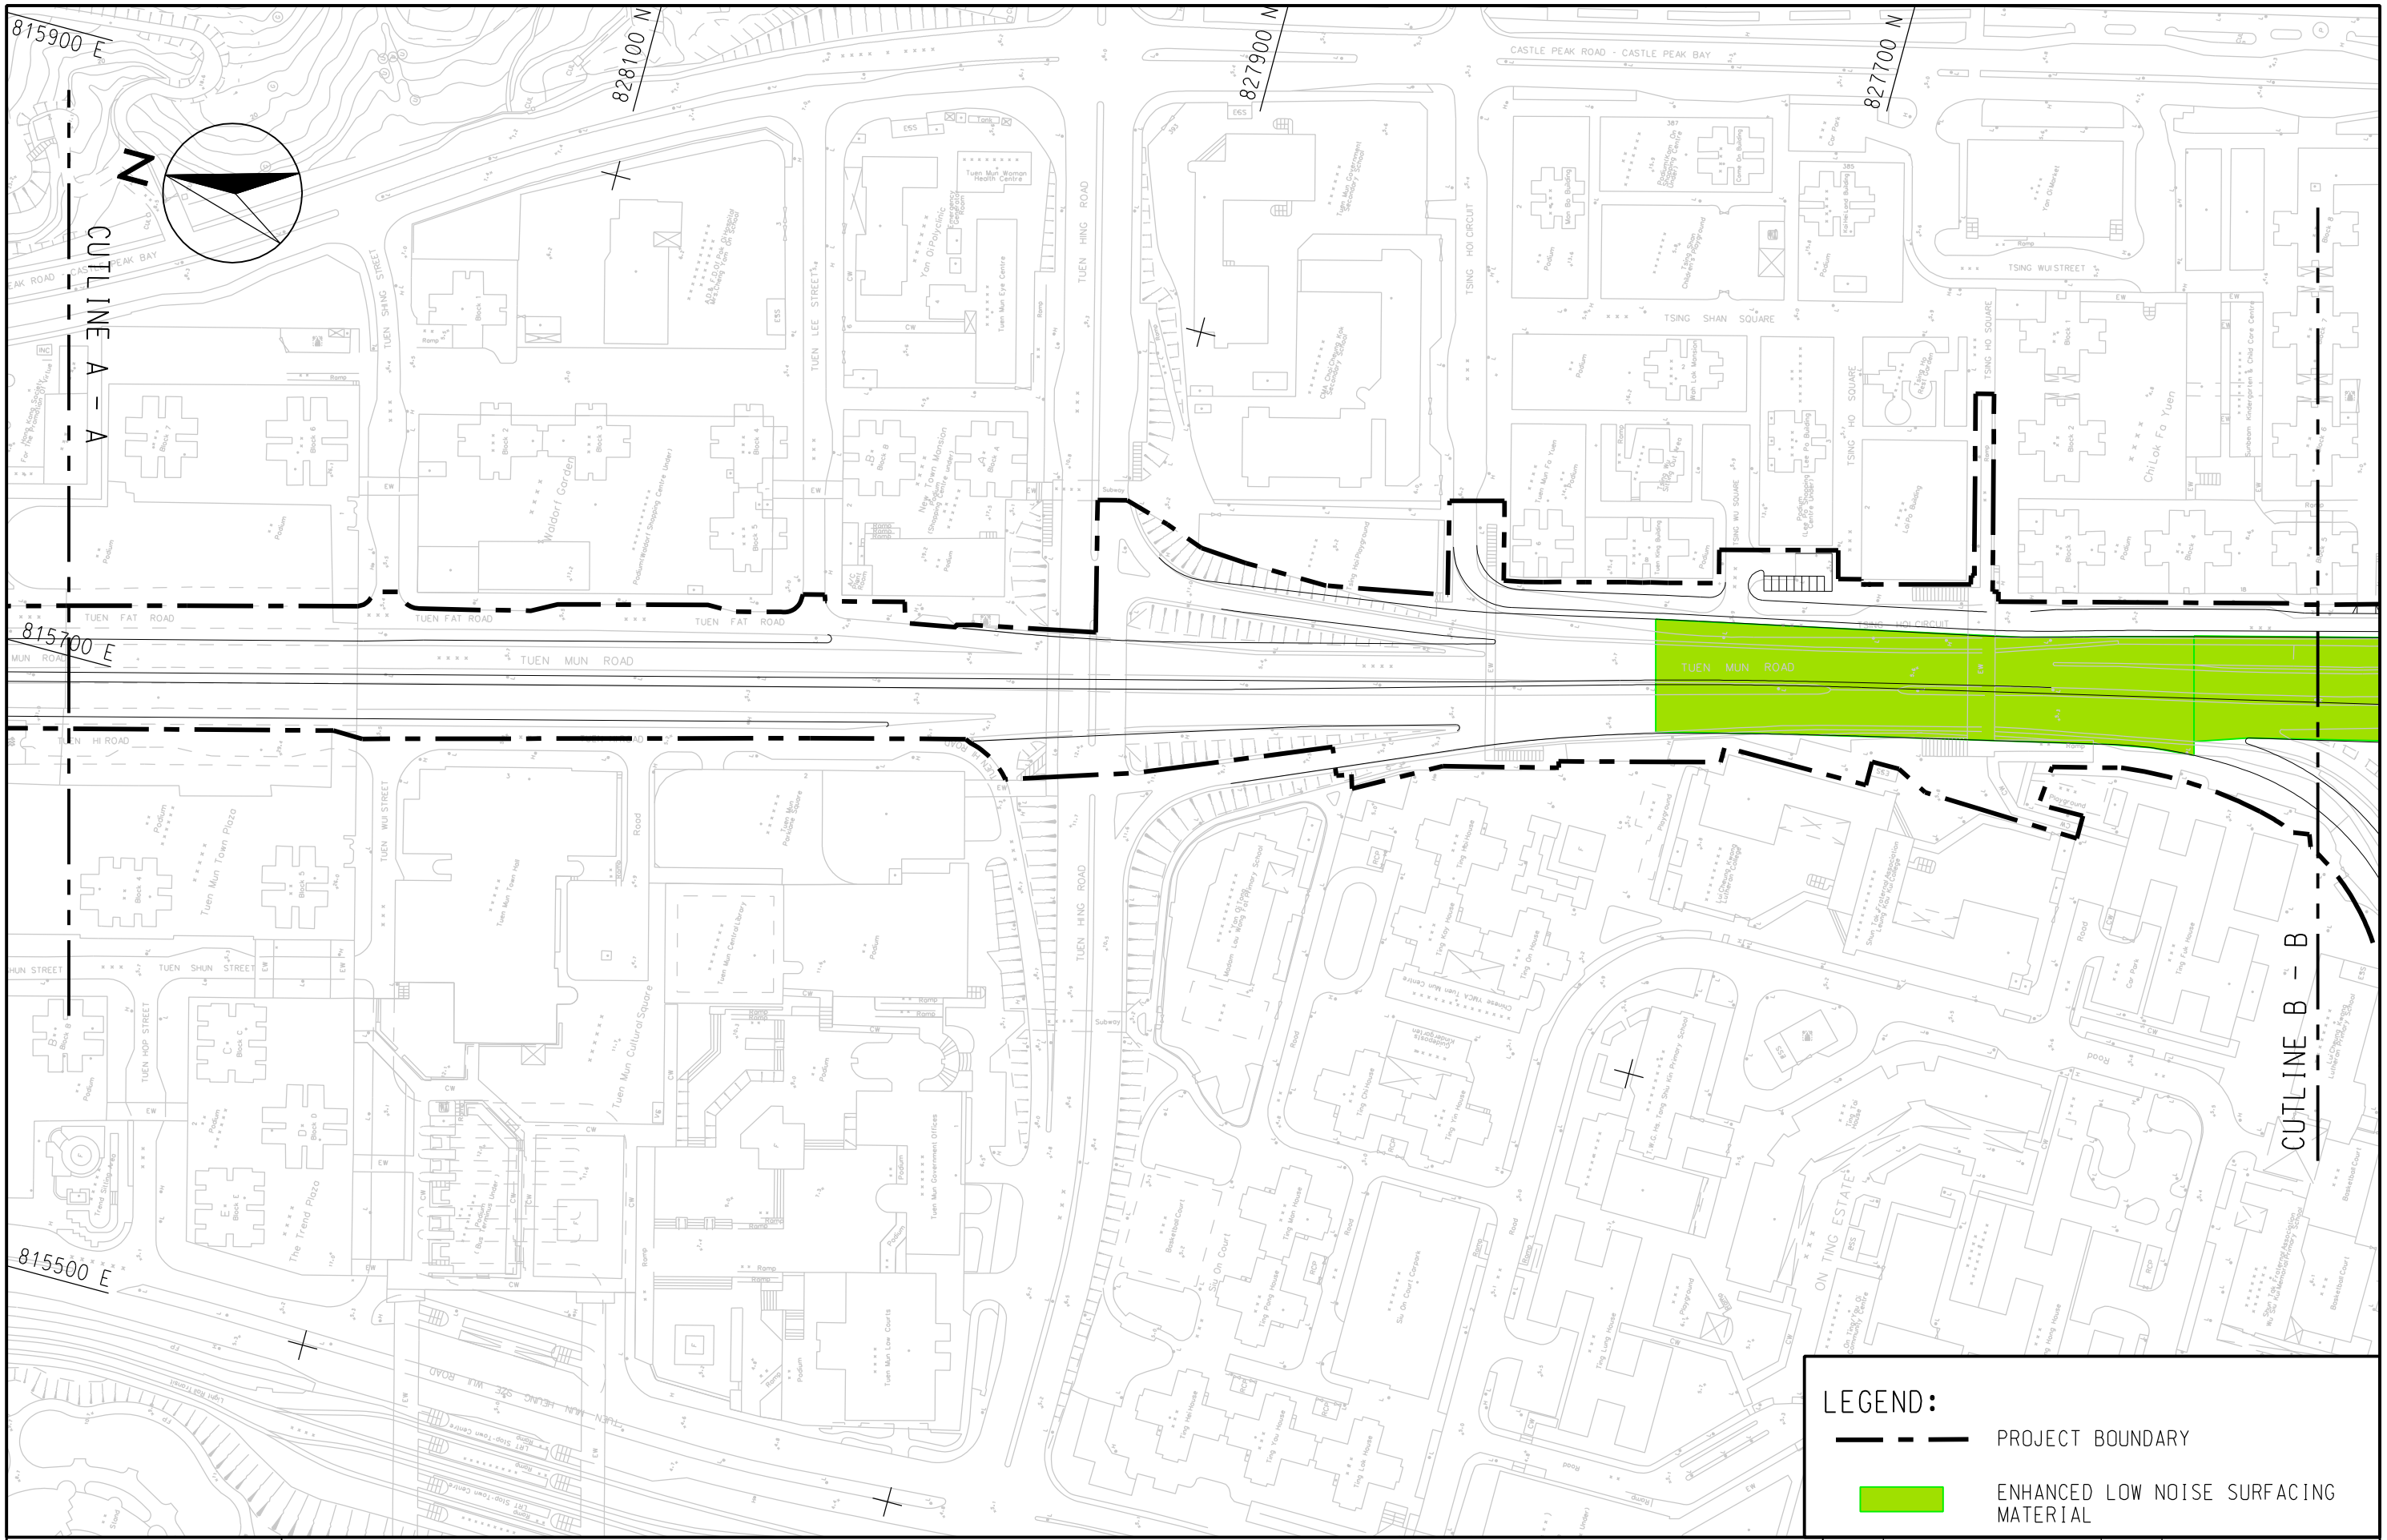

$TIME$

$DATE$

MAUNSELL | AECOM
茂盛(亞洲)工程顧問有限公司

AGREEMENT NO. CE22/2005 (HY)
TRAFFIC IMPROVEMENTS TO TUEN MUN ROAD TOWN CENTRE SECTION

LOCATION OF PROPOSED ENHANCED LOW NOISE SURFACING MATERIAL

SCALE	A3 1:2000	DATE	DEC. 2008
CHECK	ETLM	DRAWN	LC
JOB No.	60025208	FIGURE No. FIGURE 3.4A	REV –

P:\60025208\CAD\Drawing\Report\Figures from SZ ADCQ201\Figure 3.4a.dgn