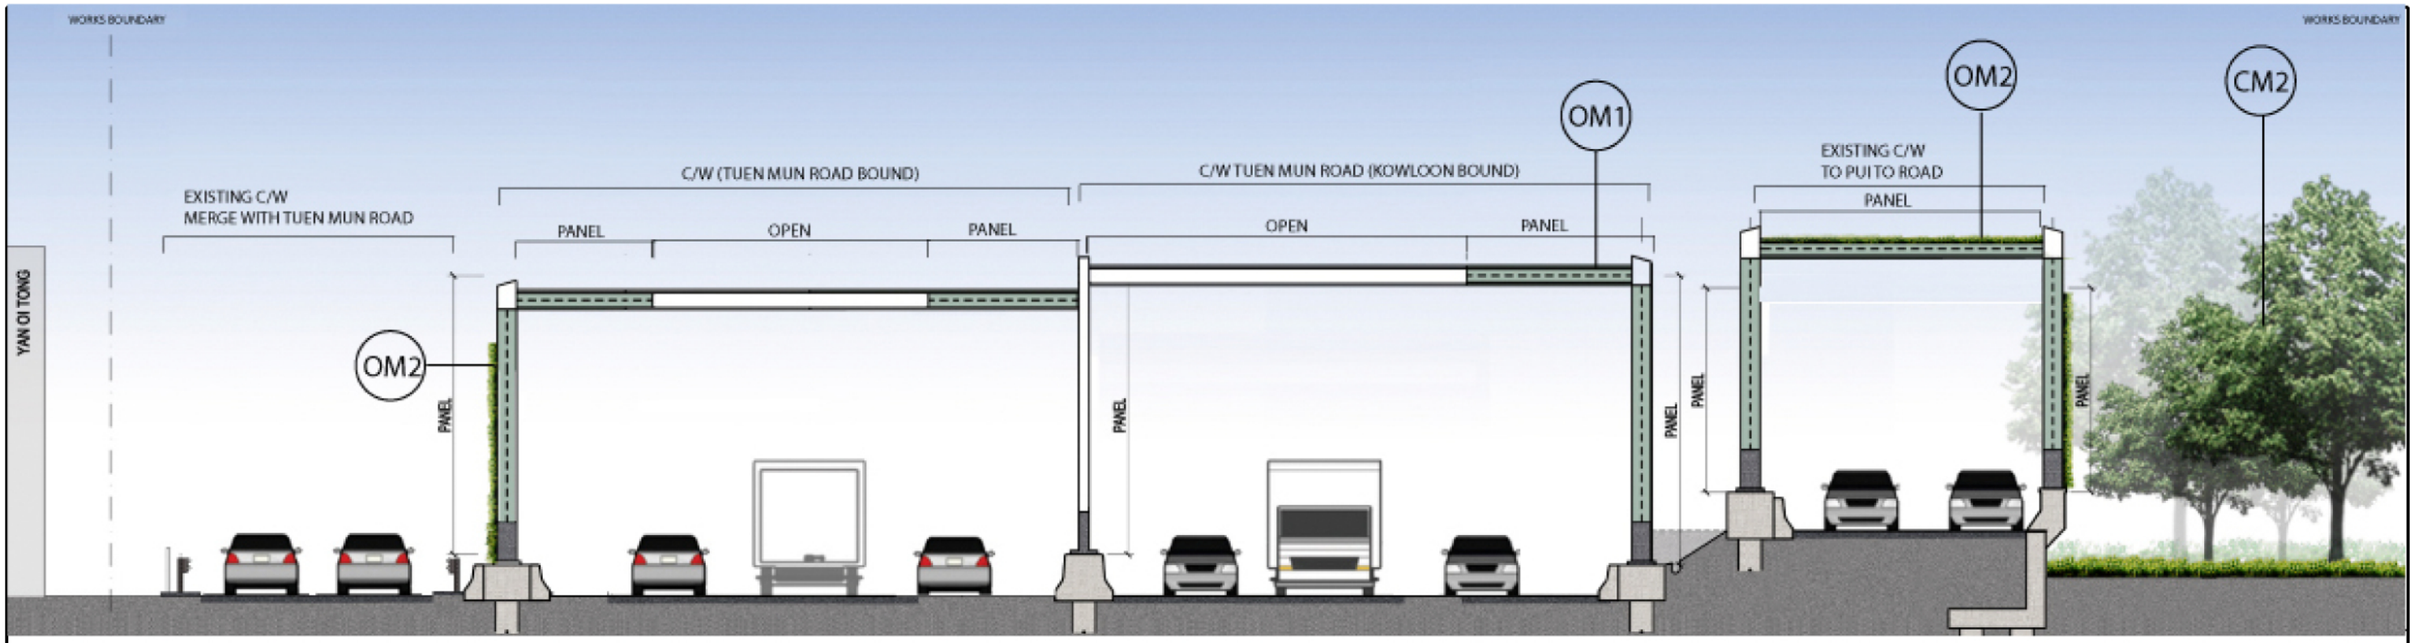

SECTION A-A

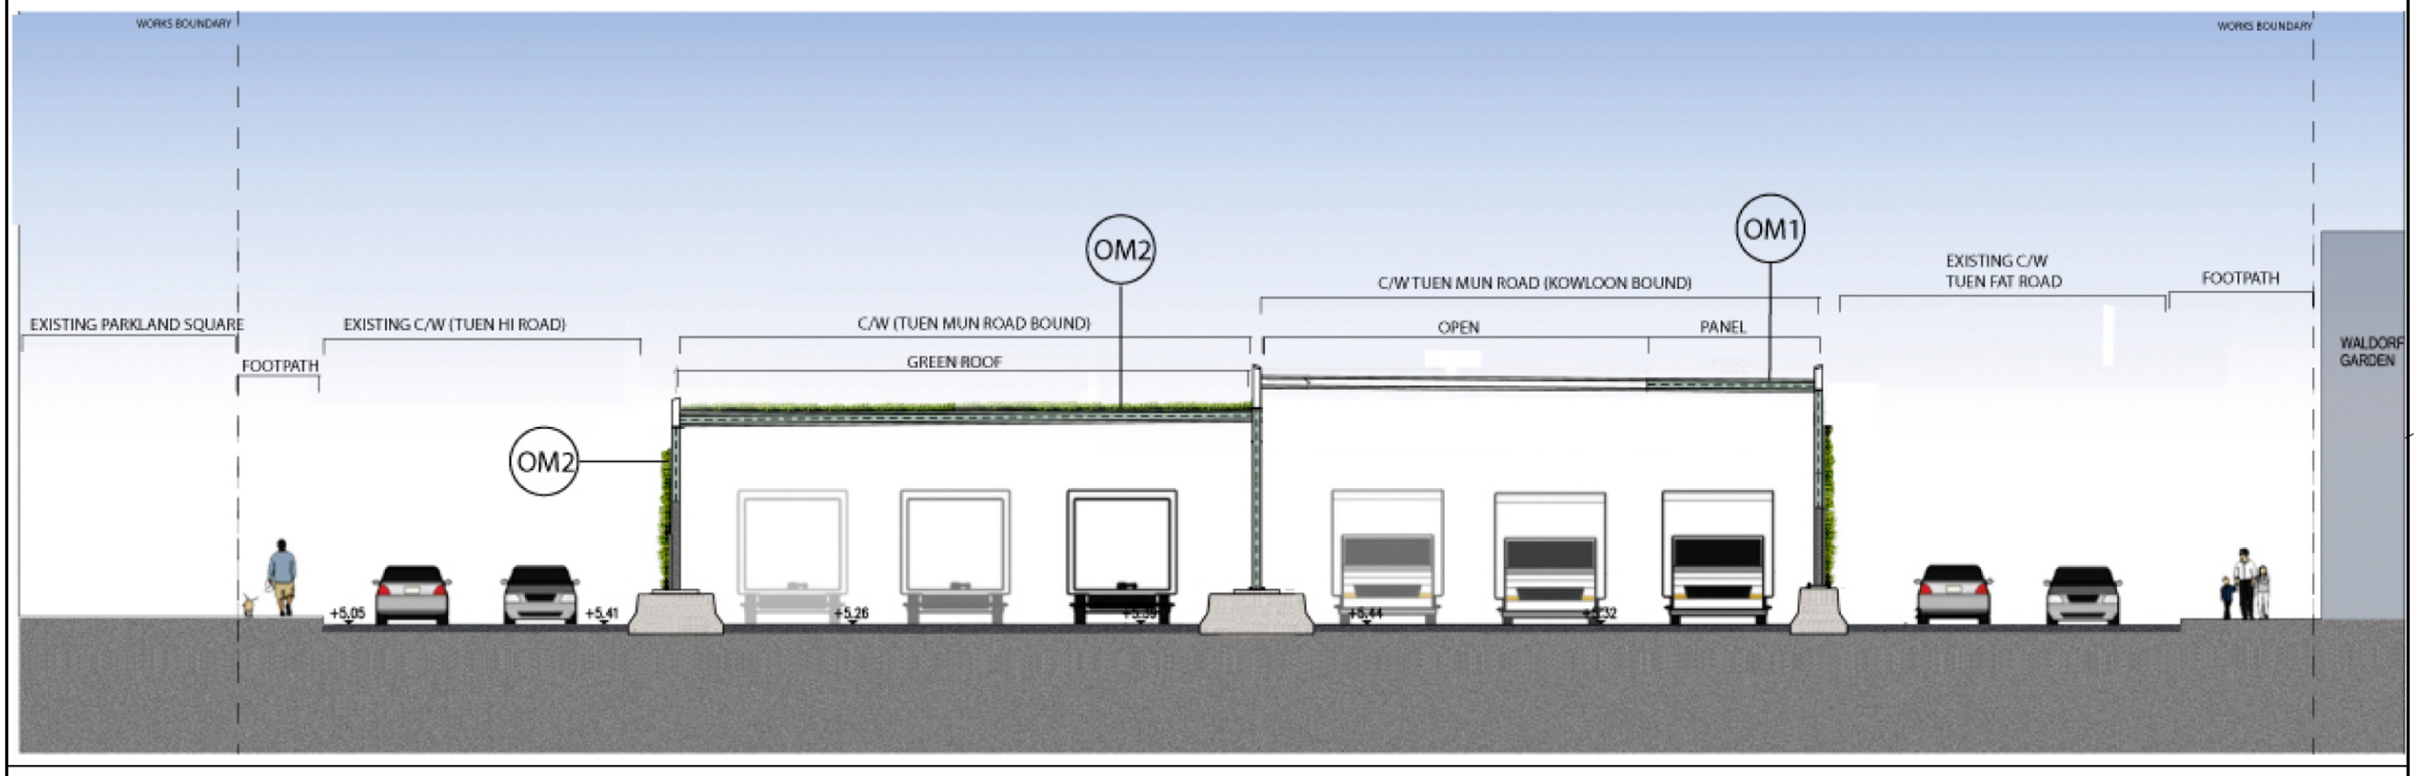

SECTION B-B

MAUNSELL | AECOM 茂盛(亞洲)工程顧問有限公司	AGREEMENT NO. CE22/2005 (HY) TRAFFIC IMPROVEMENTS TO TUEN MUN ROAD TOWN CENTRE SECTION LANDSCAPE SECTIONS SHEET 1 OF 3	SCALE: NTS; CHECK: J.T.; JOB No.: 60025208	DATE:; DRAWN: F.L.; FIGURE No.: FIGURE 8.6.1; REV: -

Plotting By: 20/6/2008
PLOT SCALE: 1=1

D:\TMTC\Drawing\Dgn\FIGURE 08-06-03.dgn