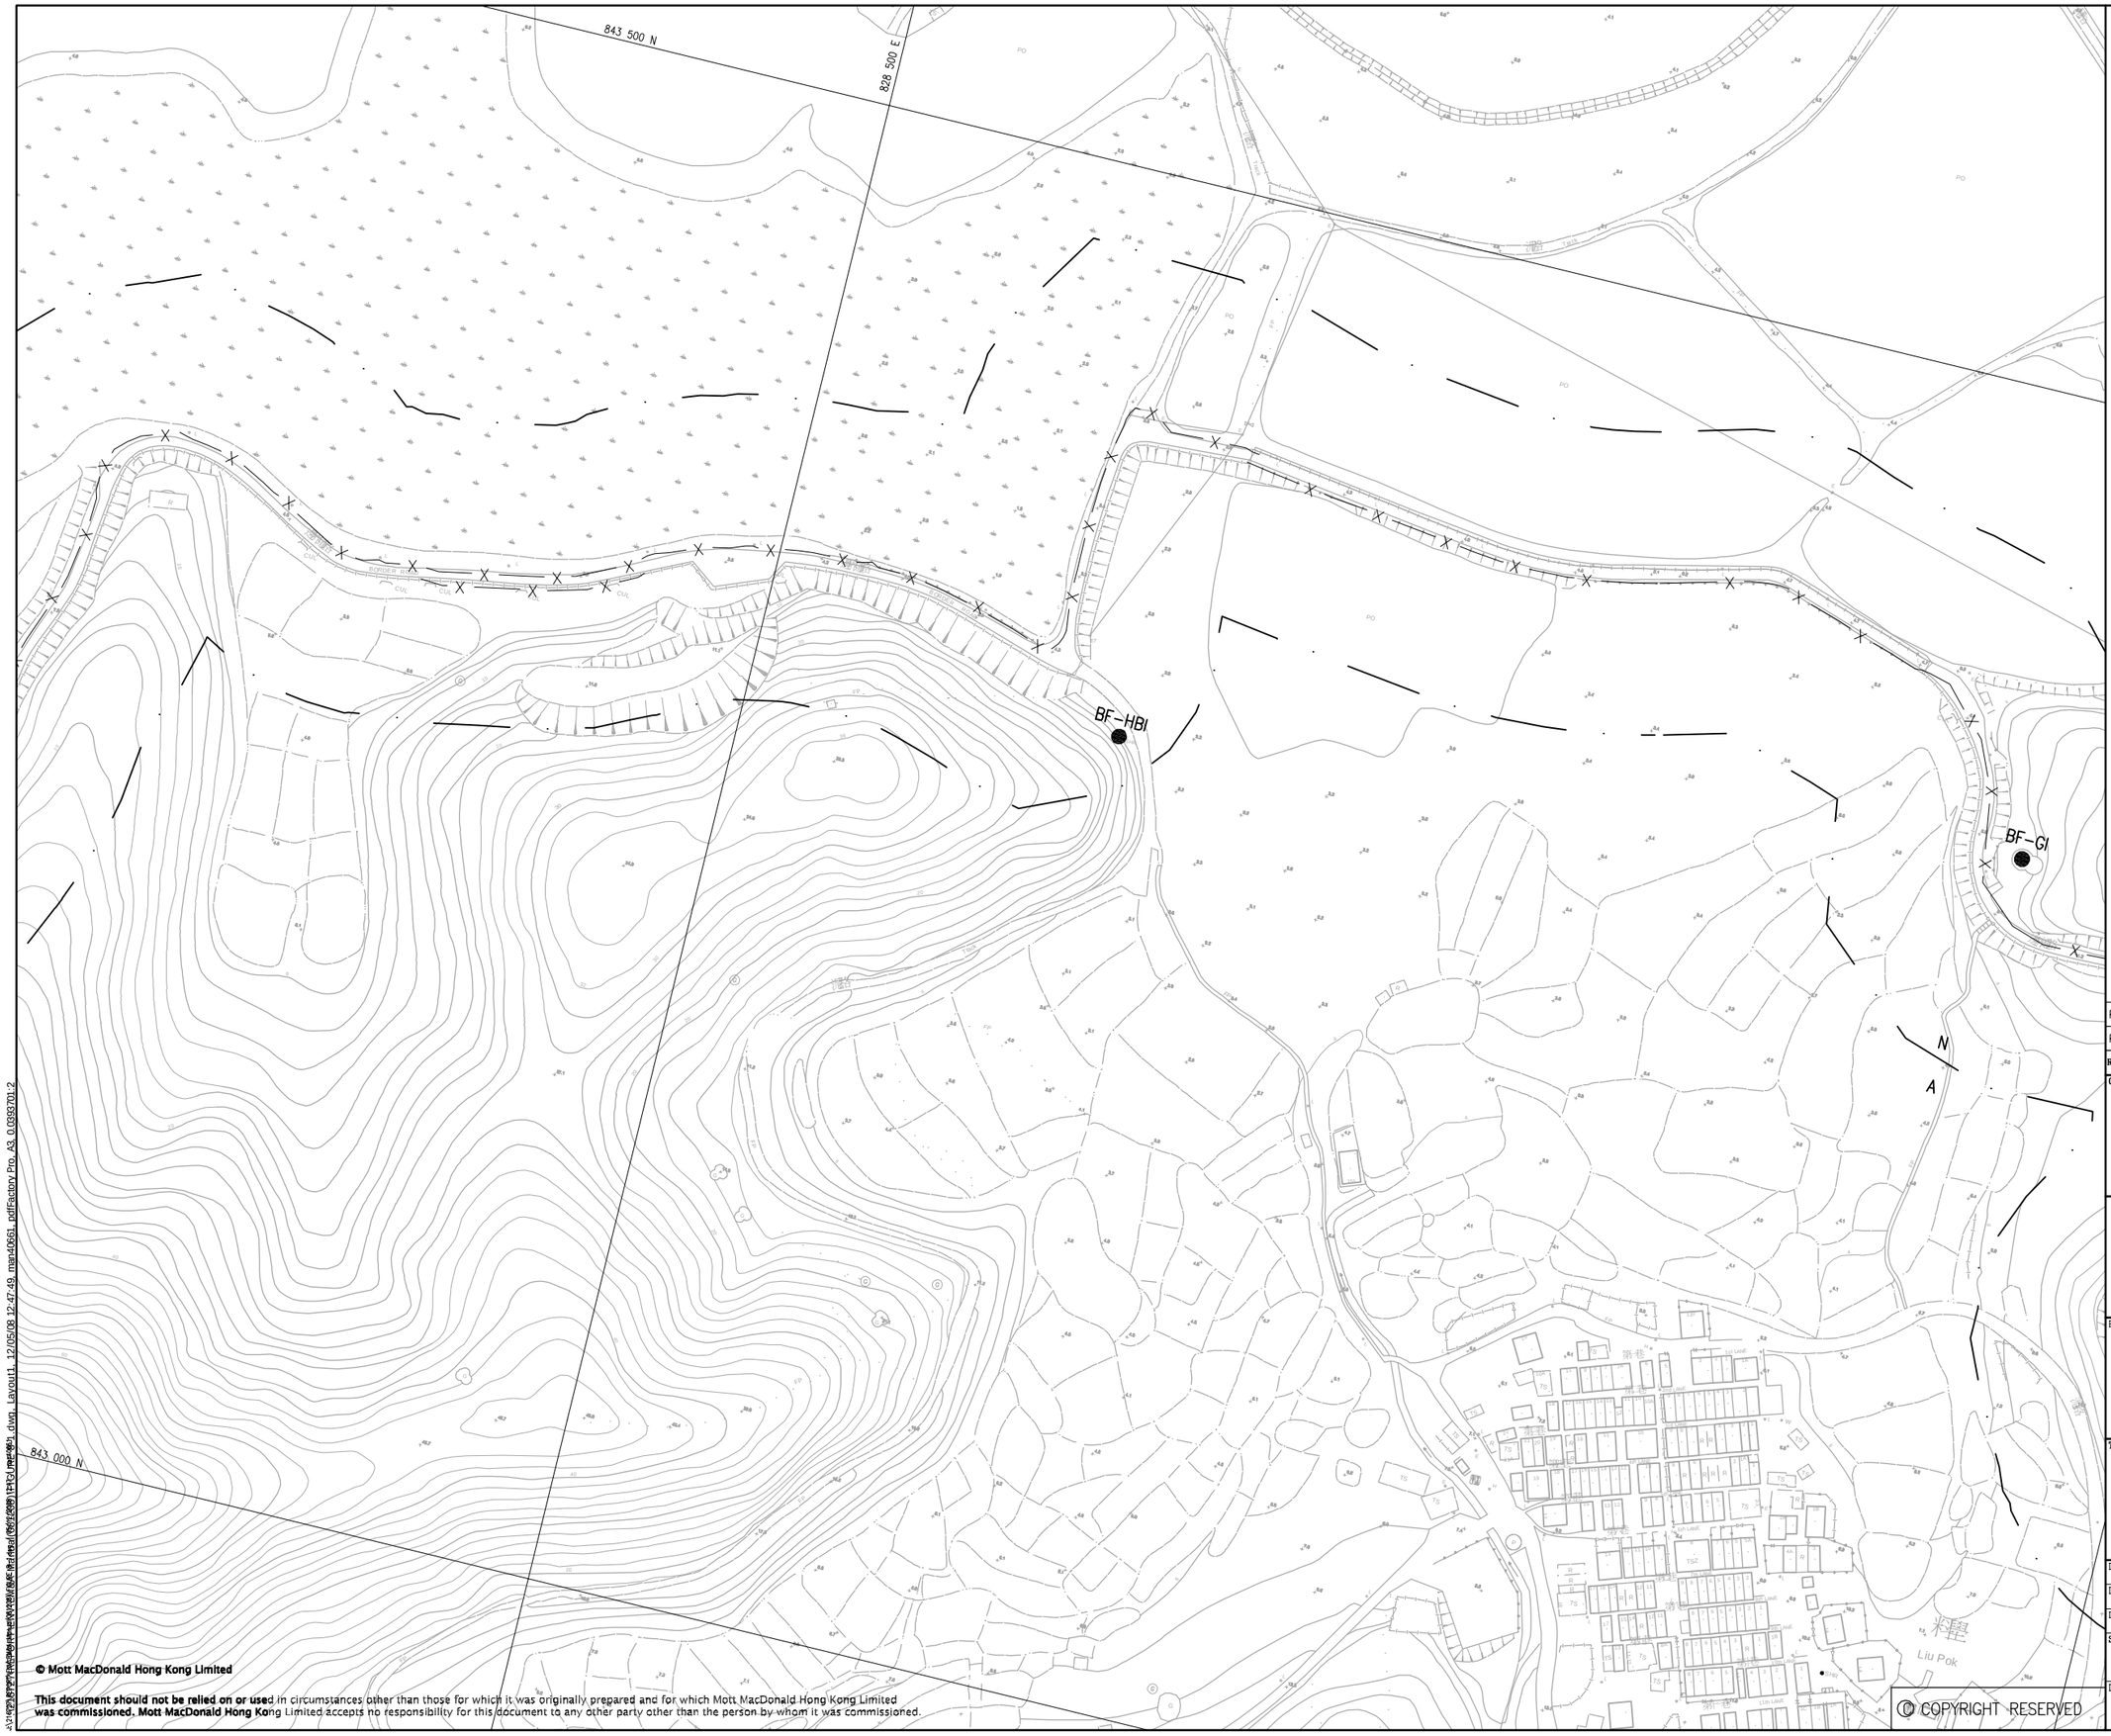

LEGEND :

50m ASSESSMENT AREA

LOCATION OF BUILT HERITAGE

Rev	Date	Drawn	Description	Ch'k'd	App'd
P2	DEC 08	MING	FORMAL SUBMISSION	--	--
P1	NOV 08	CCH	ISSUE FOR COMMENT	--	--

Client

ARCHITECTURAL SERVICES DEPARTMENT

Mott MacDonald

Mott MacDonald Hong Kong Ltd
7th Floor
West Wing Office Building
New World Centre
20 Salisbury Road
Tsim Sha Tsui, Kowloon
Hong Kong

Tel 2828 5757
Fax 2827 1823
Web www.mottmac.com.hk

Project

CONSTRUCTION OF A SECONDARY BOUNDARY FENCE AND NEW SECTIONS OF PRIMARY BOUNDARY FENCE AND BOUNDARY PATROL ROAD

Title

LOCATIONS OF SHRINE (BF-HBI) AND GRAVE (BF-GI) NEAR LIU POK

Designed	CWK		Eng.Chk.	WHK	
Drawn	LP		Coordination	WHK	
Dwg.Chk.	CWK		Approved	AFK	

Scale: 1 : 1000@A1

Project: 216727

CAD File: z:\216727\REPORT\DW\EMbA-Manual(081208)\FIGURE 8-1.dwg

Status: INF

Drawing No.: FIGURE 8.1

Rev: P2

© COPYRIGHT RESERVED

© Mott MacDonald Hong Kong Limited

This document should not be relied on or used in circumstances other than those for which it was originally prepared and for which Mott MacDonald Hong Kong Limited was commissioned. Mott MacDonald Hong Kong Limited accepts no responsibility for this document to any other party other than the person by whom it was commissioned.