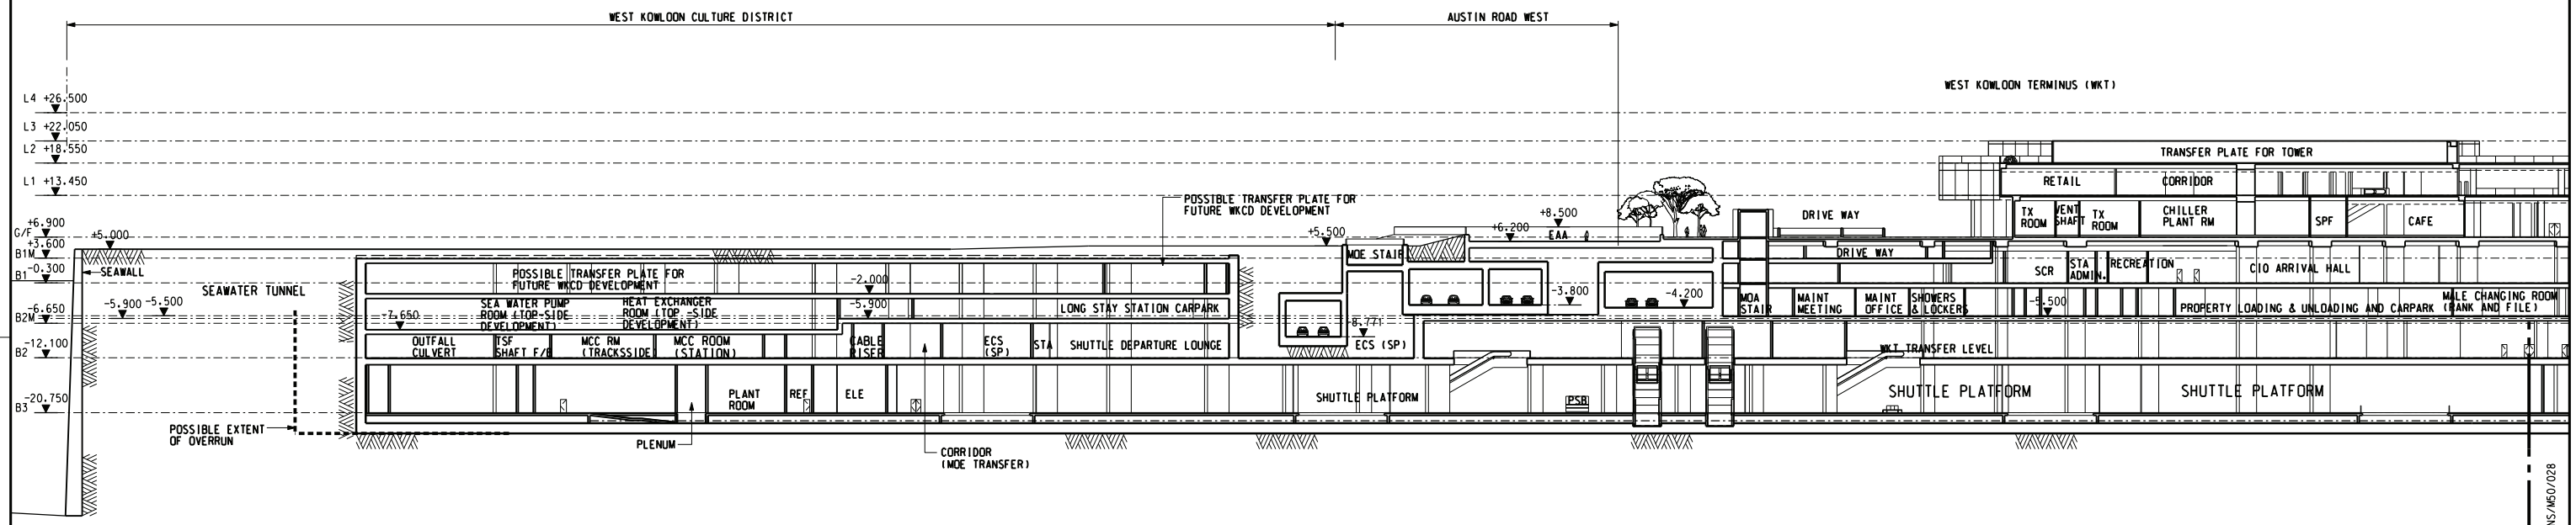

LEGEND:

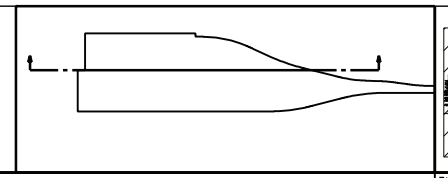

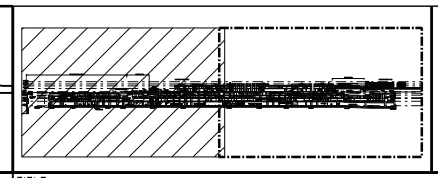

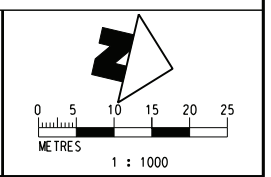

REV	DESCRIPTION	BY	DATE	APPROVED	REV	DESCRIPTION	BY	DATE	APPROVED

DRAWN	YJP
DESIGNED	TWF
CHECKED	PTC
APPROVED	KC
DATE	07/MAY/2009

DO NOT SCALE DRAWINGS. ALL DIMENSIONS SHALL BE VERIFIED ON SITE.
© MTR CORPORATION LIMITED 2008 COPYRIGHT IN RESPECT OF THIS DRAWING / DOCUMENT IS OWNED BY THE MTR CORPORATION LIMITED OF HONG KONG. NO REPRODUCTION OF THE DRAWING / DOCUMENT OR ANY PART BY WHATEVER MEANS IS PERMITTED WITHOUT THE PRIOR WRITTEN CONSENT OF THE MTR CORPORATION LIMITED.

MTR

EXPRESS RAIL LINK

ORIGINATOR

ENSR | AECOM

CADD REF.
NOL_ERL_300_C_XRL_ENS_M50_027A.dgn

TITLE

NOL / ERL-300
ENVIRONMENTAL IMPACT ASSESSMENT
WEST KOWLOON TERMINUS (LONG SECTION)

SCALE	FIGURE NO.	REV.
1 : 1000 (A3)	NOL/ERL/300/C/XRL/ENS/M50/027	A

PLOT DRV: R:\ustnset\MTRVPLOTDRIVER\WINDOWS\A3 COLOUR.pH
MODELNAME: Default PRINTED BY: XUCF 2009-6-18 20:24:58
FILENAME: p:\projects\60046742\DRAWING\000\XENSR\NOL_ERL_300_C_XRL_ENS_M50_027A.dgn