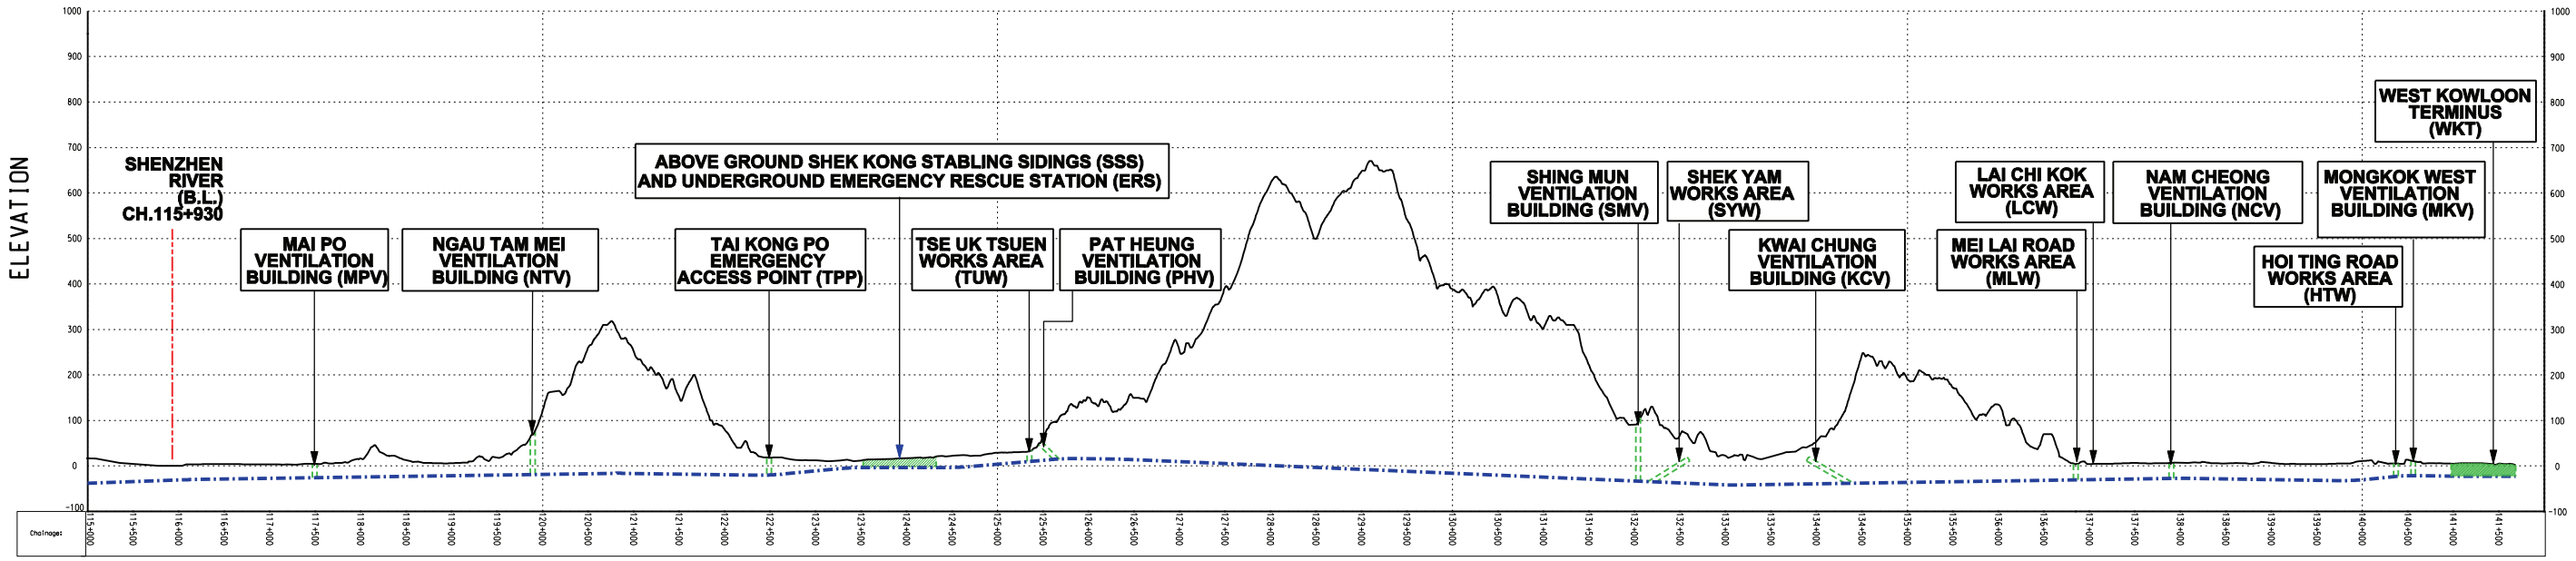

CONSTRUCTION METHOD

LEGEND:

C & C	CUT & COVER
D & B	DRILL & BLAST TUNNEL
TBM	TUNNEL BORING MACHINE TUNNEL

NOTE:

ALL CONSTRUCTION SHAFTS AND VENTILATION BUILDINGS WILL BE CONSTRUCTED BY CUT AND COVER METHOD

REV	DESCRIPTION	BY	DATE	APPROVED	REV	DESCRIPTION	BY	DATE	APPROVED

DRAWN	YJP
DESIGNED	TWF
CHECKED	KCC
APPROVED	PL
DATE	06/FEB./2009

DO NOT SCALE DRAWINGS. ALL DIMENSIONS SHALL BE VERIFIED ON SITE.
© MTR CORPORATION LIMITED 2008 COPYRIGHT IN RESPECT OF THIS DRAWING / DOCUMENT IS OWNED BY THE MTR CORPORATION LIMITED OF HONG KONG. NO REPRODUCTION OF THE DRAWING / DOCUMENT OR ANY PART BY WHATEVER MEANS IS PERMITTED WITHOUT THE PRIOR WRITTEN CONSENT OF THE MTR CORPORATION LIMITED.

MTR

EXPRESS RAIL LINK

ORIGINATOR

ENSR | AECOM

CADD REF. NOL_ERL_300_C_XRL_ENS_M50_035B.dgn

TITLE

NOL / ERL-300
ENVIRONMENTAL IMPACT ASSESSMENT
ALIGNMENT VERTICAL PROFILE

SCALE	FIGURE NO.	REV.
N.T.S.	NOL/ERL/300/C/XRL/ENS/M50/035	B

PLOT DRV: R:\ustnset\MTR\PLOTDRIVER\WINDOWS\A3 COLOUR.pltH
MODELNAME: Default PRINTED BY: wuk 2009-6-20 16:12:00
FILENAME: p:\projects\60046142\DRAWING\000\XX\ENSR\NOL_ERL_300_C_XRL_ENS_M50_035B.dgn