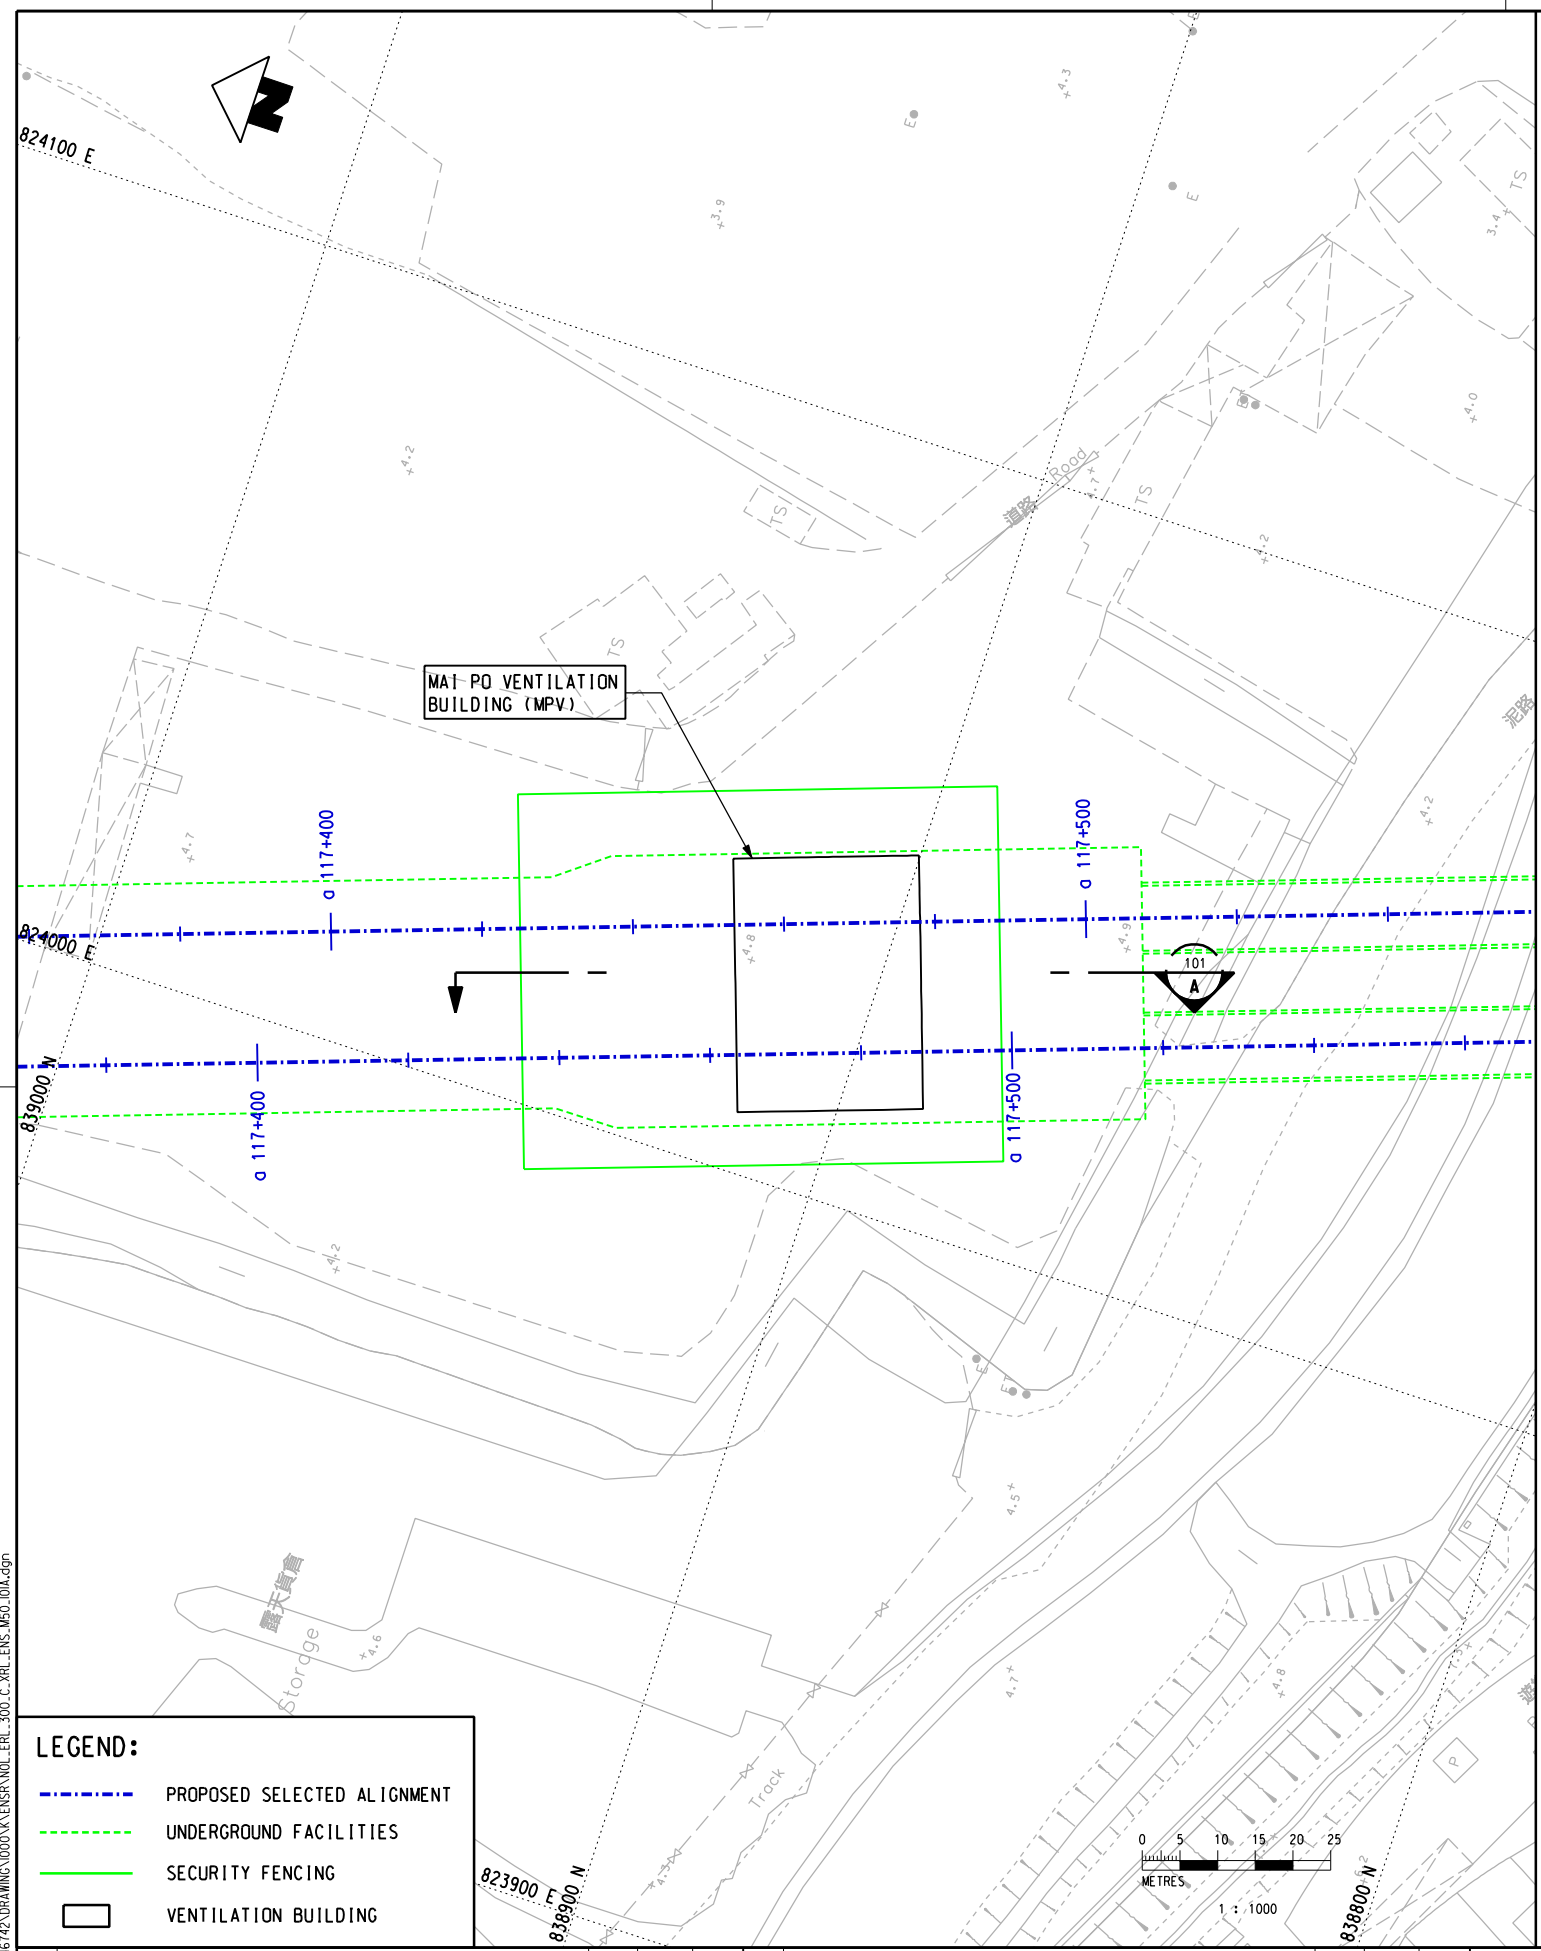

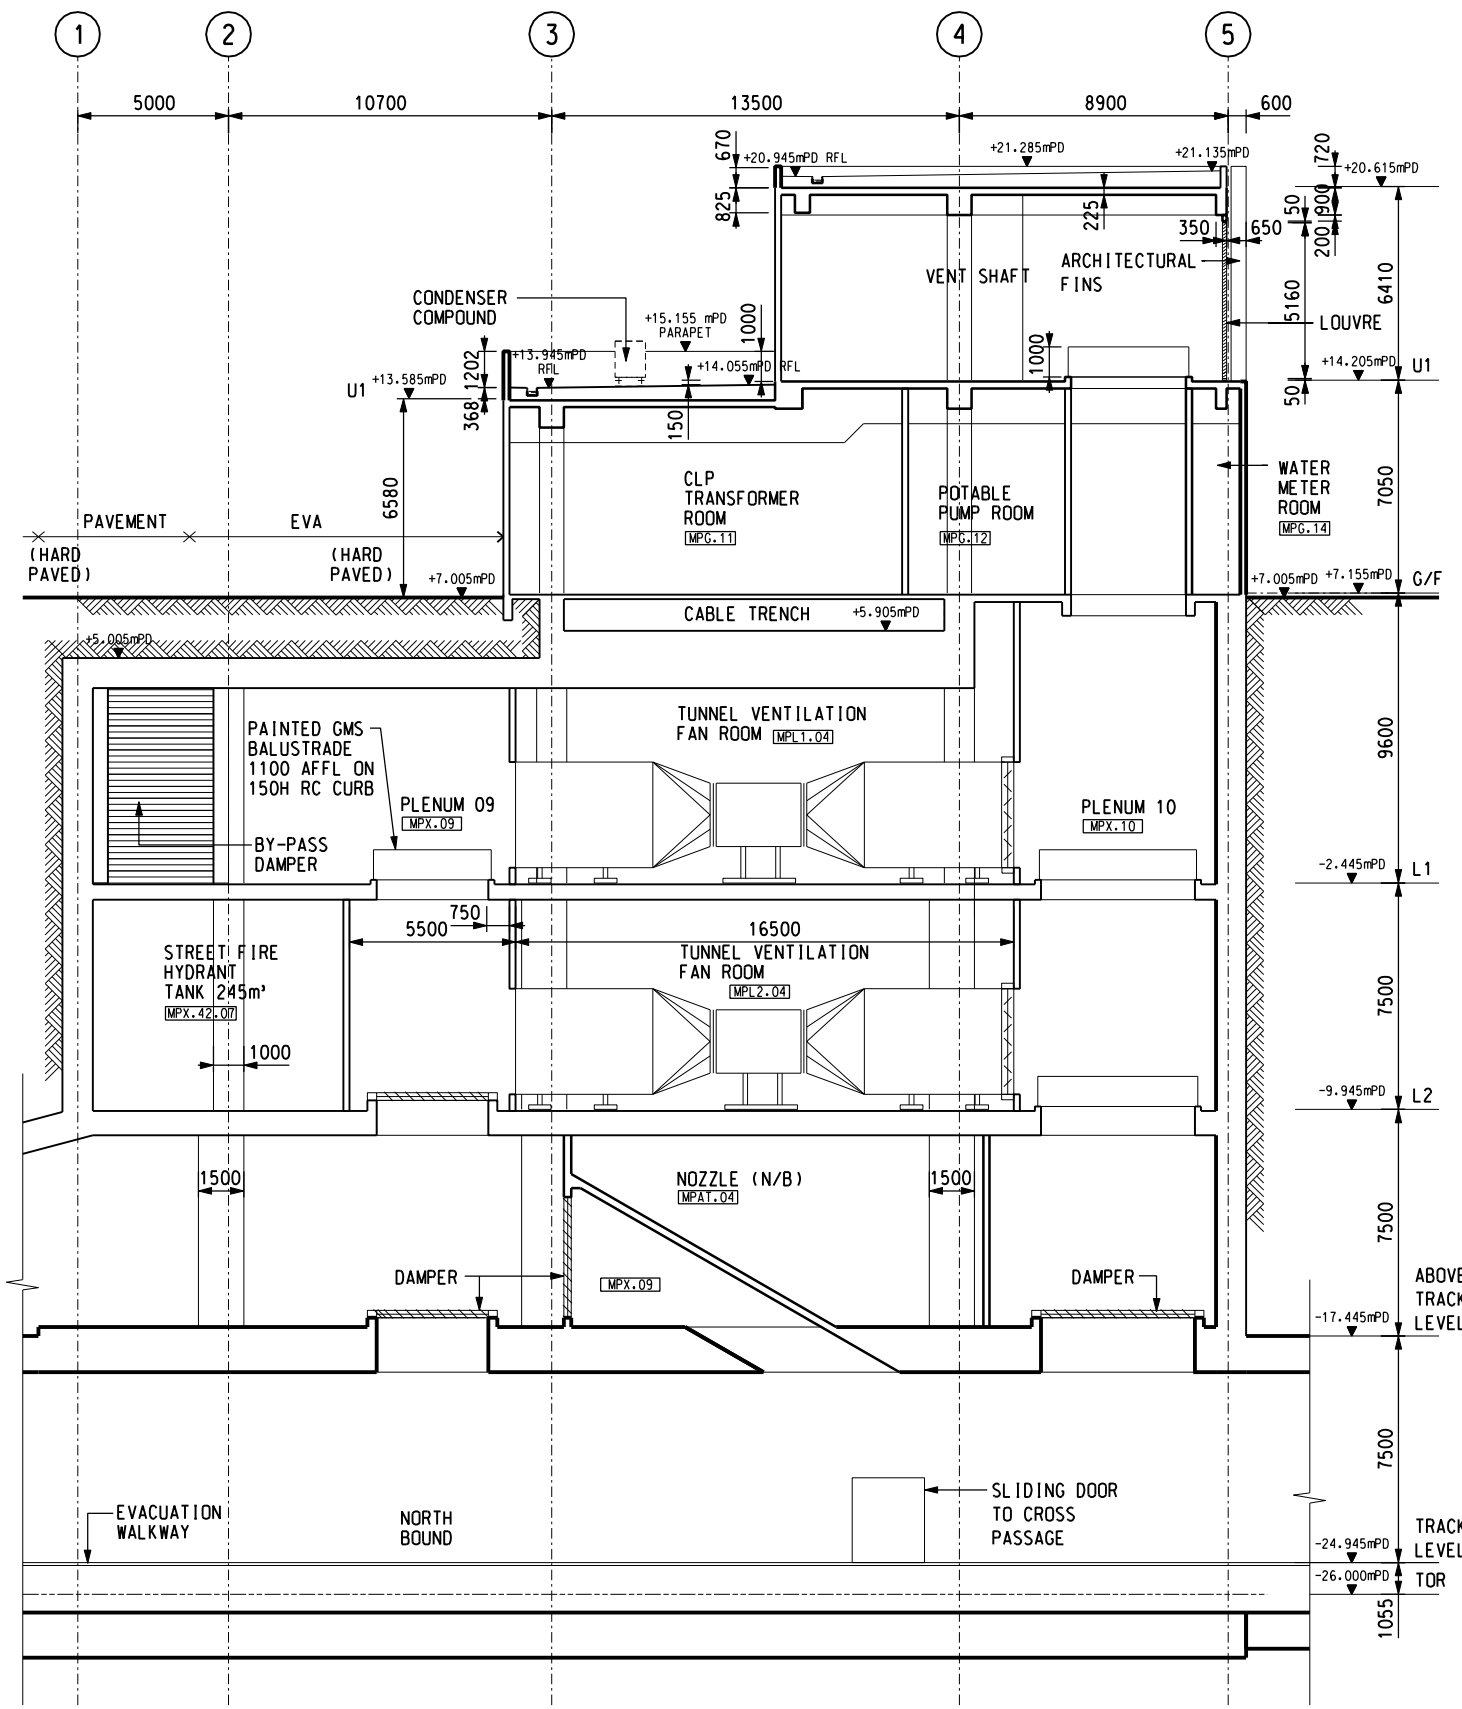

SECTION A 101
SCALE 1 : 250

REV	DESCRIPTION	BY	DATE	APPROVED	REV	DESCRIPTION	BY	DATE	APPROVED

DRAWN	GXH
DESIGNED	TWF
CHECKED	KCC
APPROVED	PL
DATE	19/AUG./2008

DO NOT SCALE DRAWINGS. ALL DIMENSIONS SHALL BE VERIFIED ON SITE.
© MTR CORPORATION LIMITED 2008 COPYRIGHT IN RESPECT OF THIS DRAWING / DOCUMENT IS OWNED BY THE MTR CORPORATION LIMITED OF HONG KONG. NO REPRODUCTION OF THE DRAWING / DOCUMENT OR ANY PART BY WHATEVER MEANS IS PERMITTED WITHOUT THE PRIOR WRITTEN CONSENT OF THE MTR CORPORATION LIMITED.

MTR
EXPRESS RAIL LINK
ORIGINATOR
ENSR | AECOM
CADD REF. NOL_ERL_300_C_XRL_ENS_M50_101A.dgn

TITLE
NOL / ERL-300
ENVIRONMENTAL IMPACT ASSESSMENT
VENTILATION BUILDING
(CROSS SECTION)

SCALE	FIGURE NO.	REV.
A3 AS SHOWN	NOL/ERL/300/C/XRL/ENS/M50/101	A

PLOT DRV: R:\ustnse1\MTR\PLOTDRIVER\WINDOWS\A3 COLOUR.pH
MODELNAME: Default PRINTED BY: XUCF 2009-4-27 14:29:17
FILENAME: P:\Projects\60046142\DRAWING\000\XX\ENSR\NOL_ERL_300_C_XRL_ENS_M50_101A.dgn