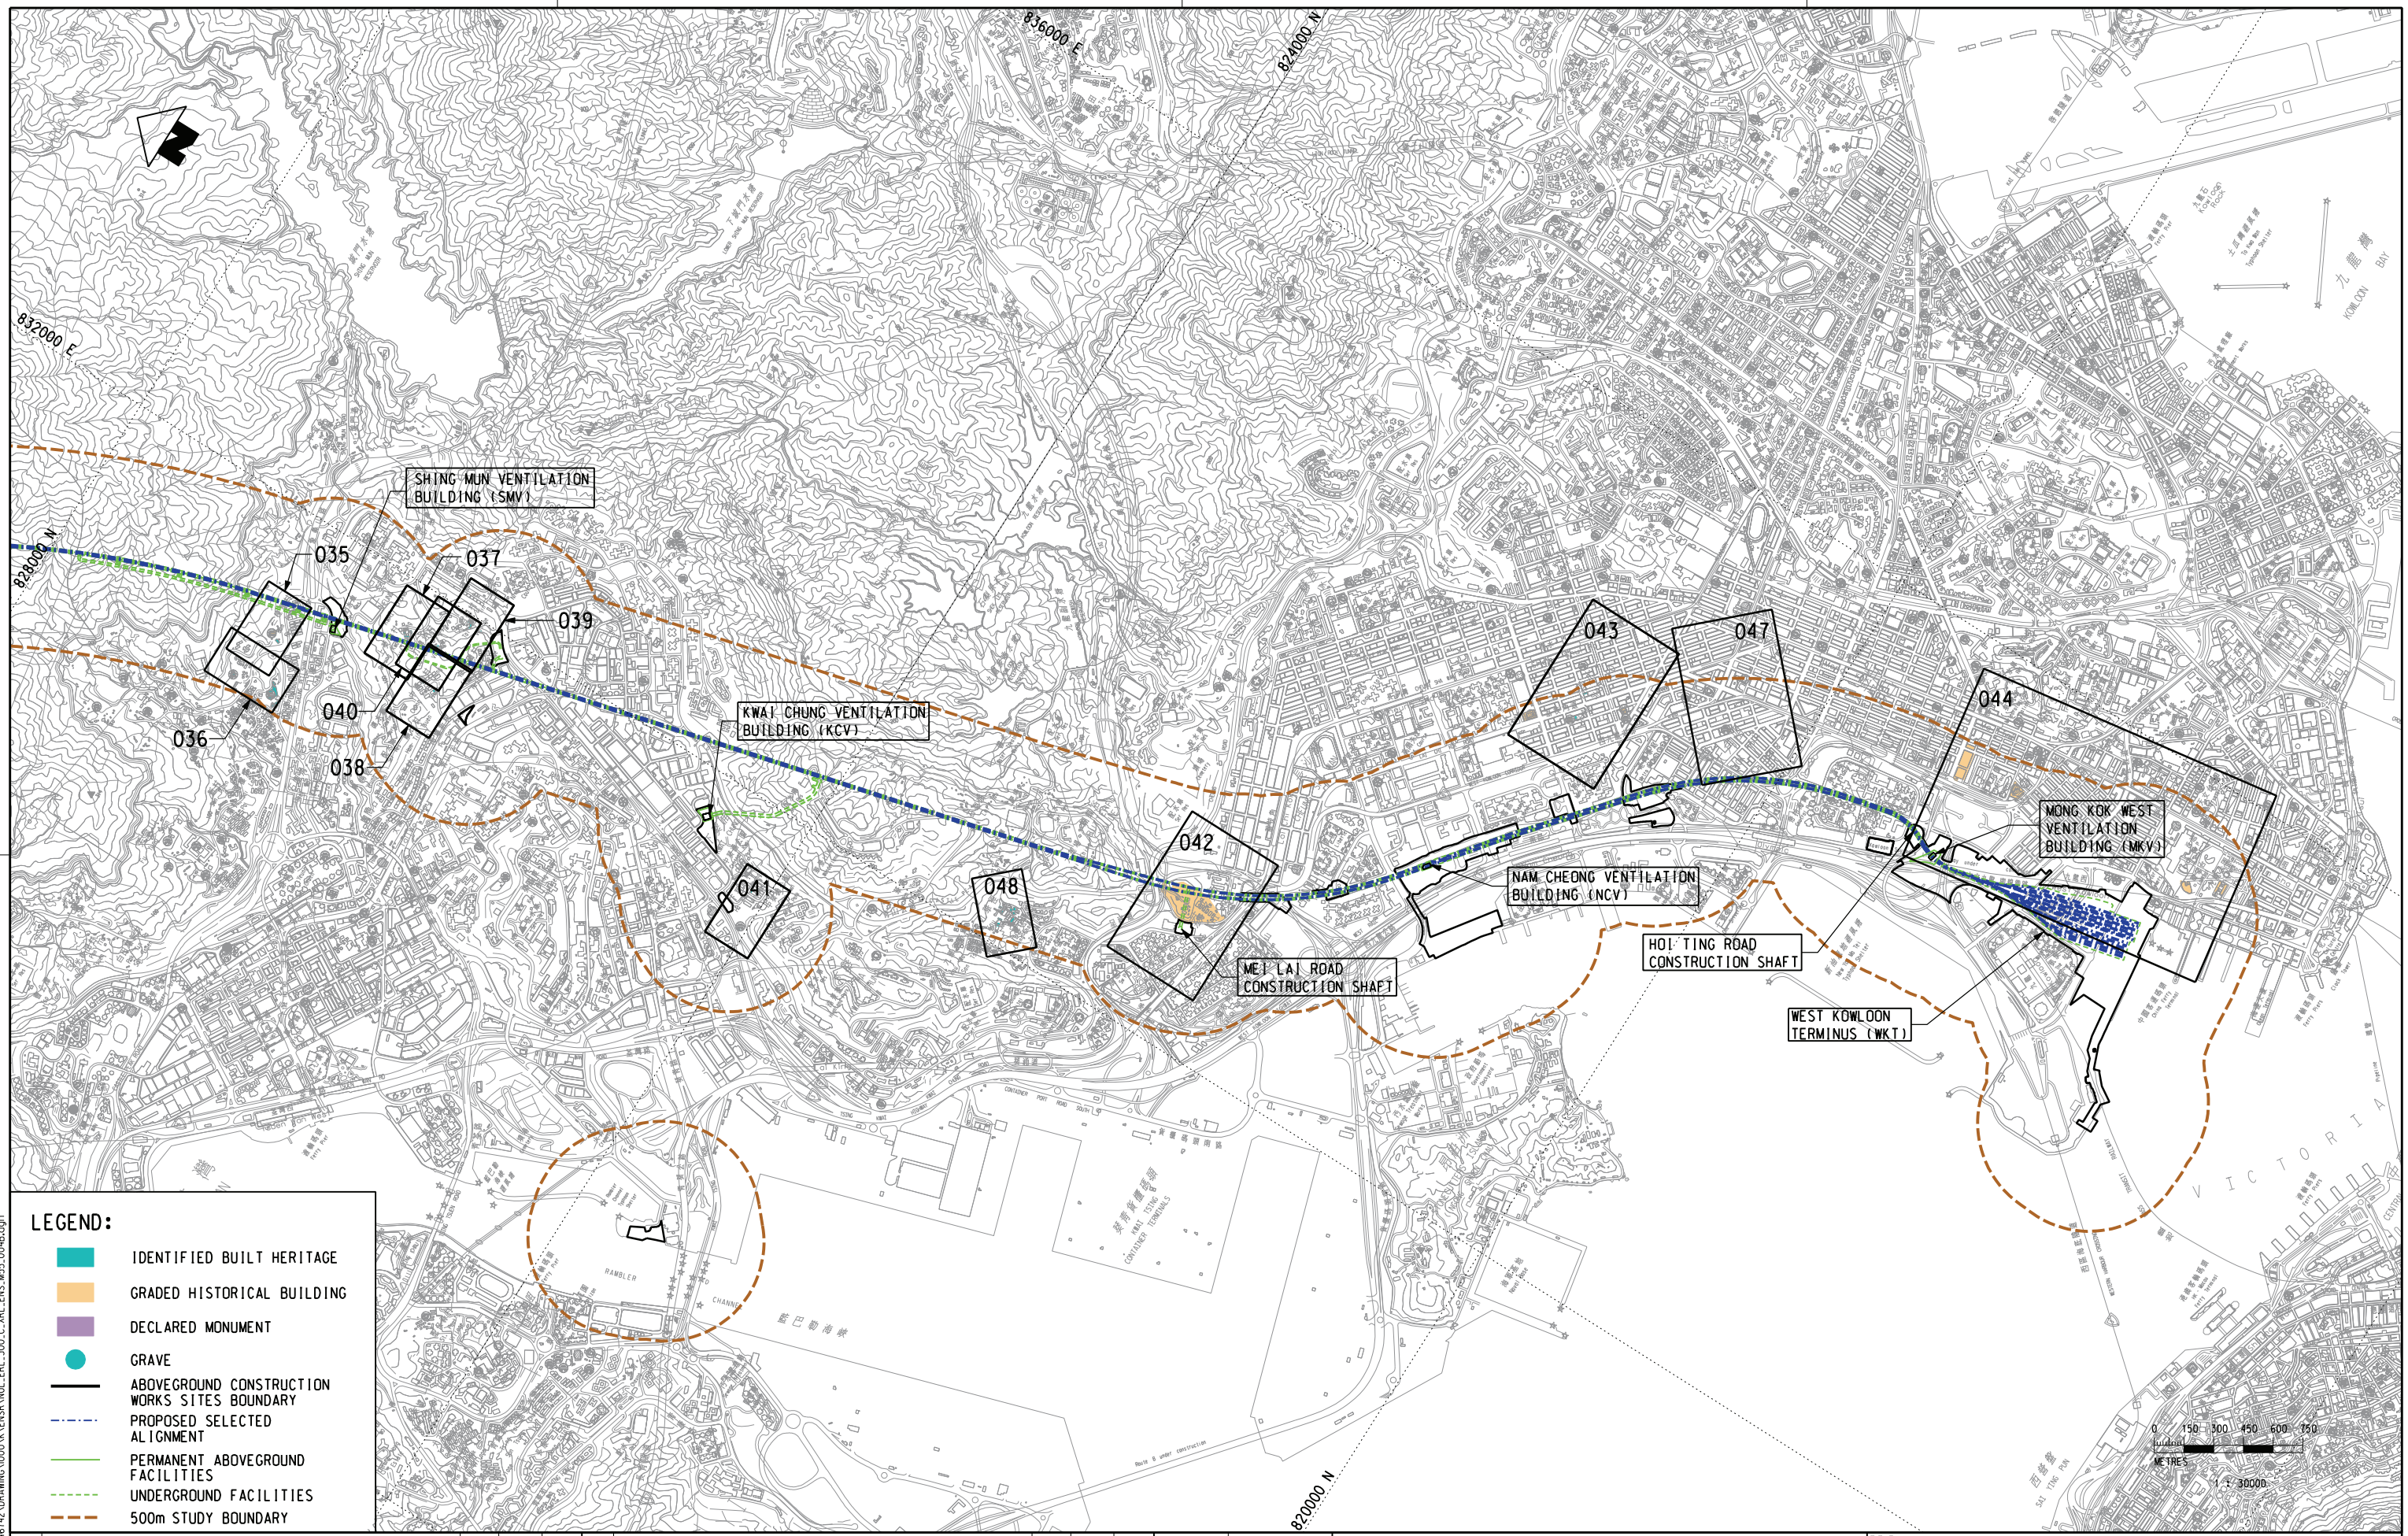

LEGEND:

- IDENTIFIED BUILT HERITAGE
- GRADED HISTORICAL BUILDING
- DECLARED MONUMENT
- GRAVE
- ABOVEGROUND CONSTRUCTION WORKS SITES BOUNDARY
- PROPOSED SELECTED ALIGNMENT
- PERMANENT ABOVEGROUND FACILITIES
- UNDERGROUND FACILITIES
- 500m STUDY BOUNDARY

PLOT DRV: R:\ustrnet\MTR\PLOTDRIVER\WINDOWS\A3 COLOUR.pltPRINTED BY: DAKAL 2009-6-21 15:24:35
MODELNAME: Default
FILENAME: P:\projects\600461421\DRAWING\000\XC\ENSR\NOL_ERL_300_C_XRL_ENS_M55_004B.dgn

REV	DESCRIPTION	BY	DATE	APPROVED

REV	DESCRIPTION	BY	DATE	APPROVED

DRAWN	XCF
DESIGNED	TWF
CHECKED	KCC
APPROVED	PL
DATE	04/JAN./2009

DO NOT SCALE DRAWINGS. ALL DIMENSIONS SHALL BE VERIFIED ON SITE.
© MTR CORPORATION LIMITED 2008 COPYRIGHT IN RESPECT OF THIS DRAWING / DOCUMENT IS OWNED BY THE MTR CORPORATION LIMITED OF HONG KONG. NO REPRODUCTION OF THE DRAWING / DOCUMENT OR ANY PART BY WHATEVER MEANS IS PERMITTED WITHOUT THE PRIOR WRITTEN CONSENT OF THE MTR CORPORATION LIMITED.

MTR

EXPRESS RAIL LINK

ORIGINATOR

ENSR | AECOM

CADD REF. NOL_ERL_300_C_XRL_ENS_M55_004B.dgn

TITLE

NOL / ERL-300
ENVIRONMENTAL IMPACT ASSESSMENT
LOCATION PLAN OF CULTURAL HERITAGE
SHEET 4 OF 4

SCALE	FIGURE NO.	REV.
1 : 30000 (A3)	NOL/ERL/300/C/XRL/ENS/M55/004	B