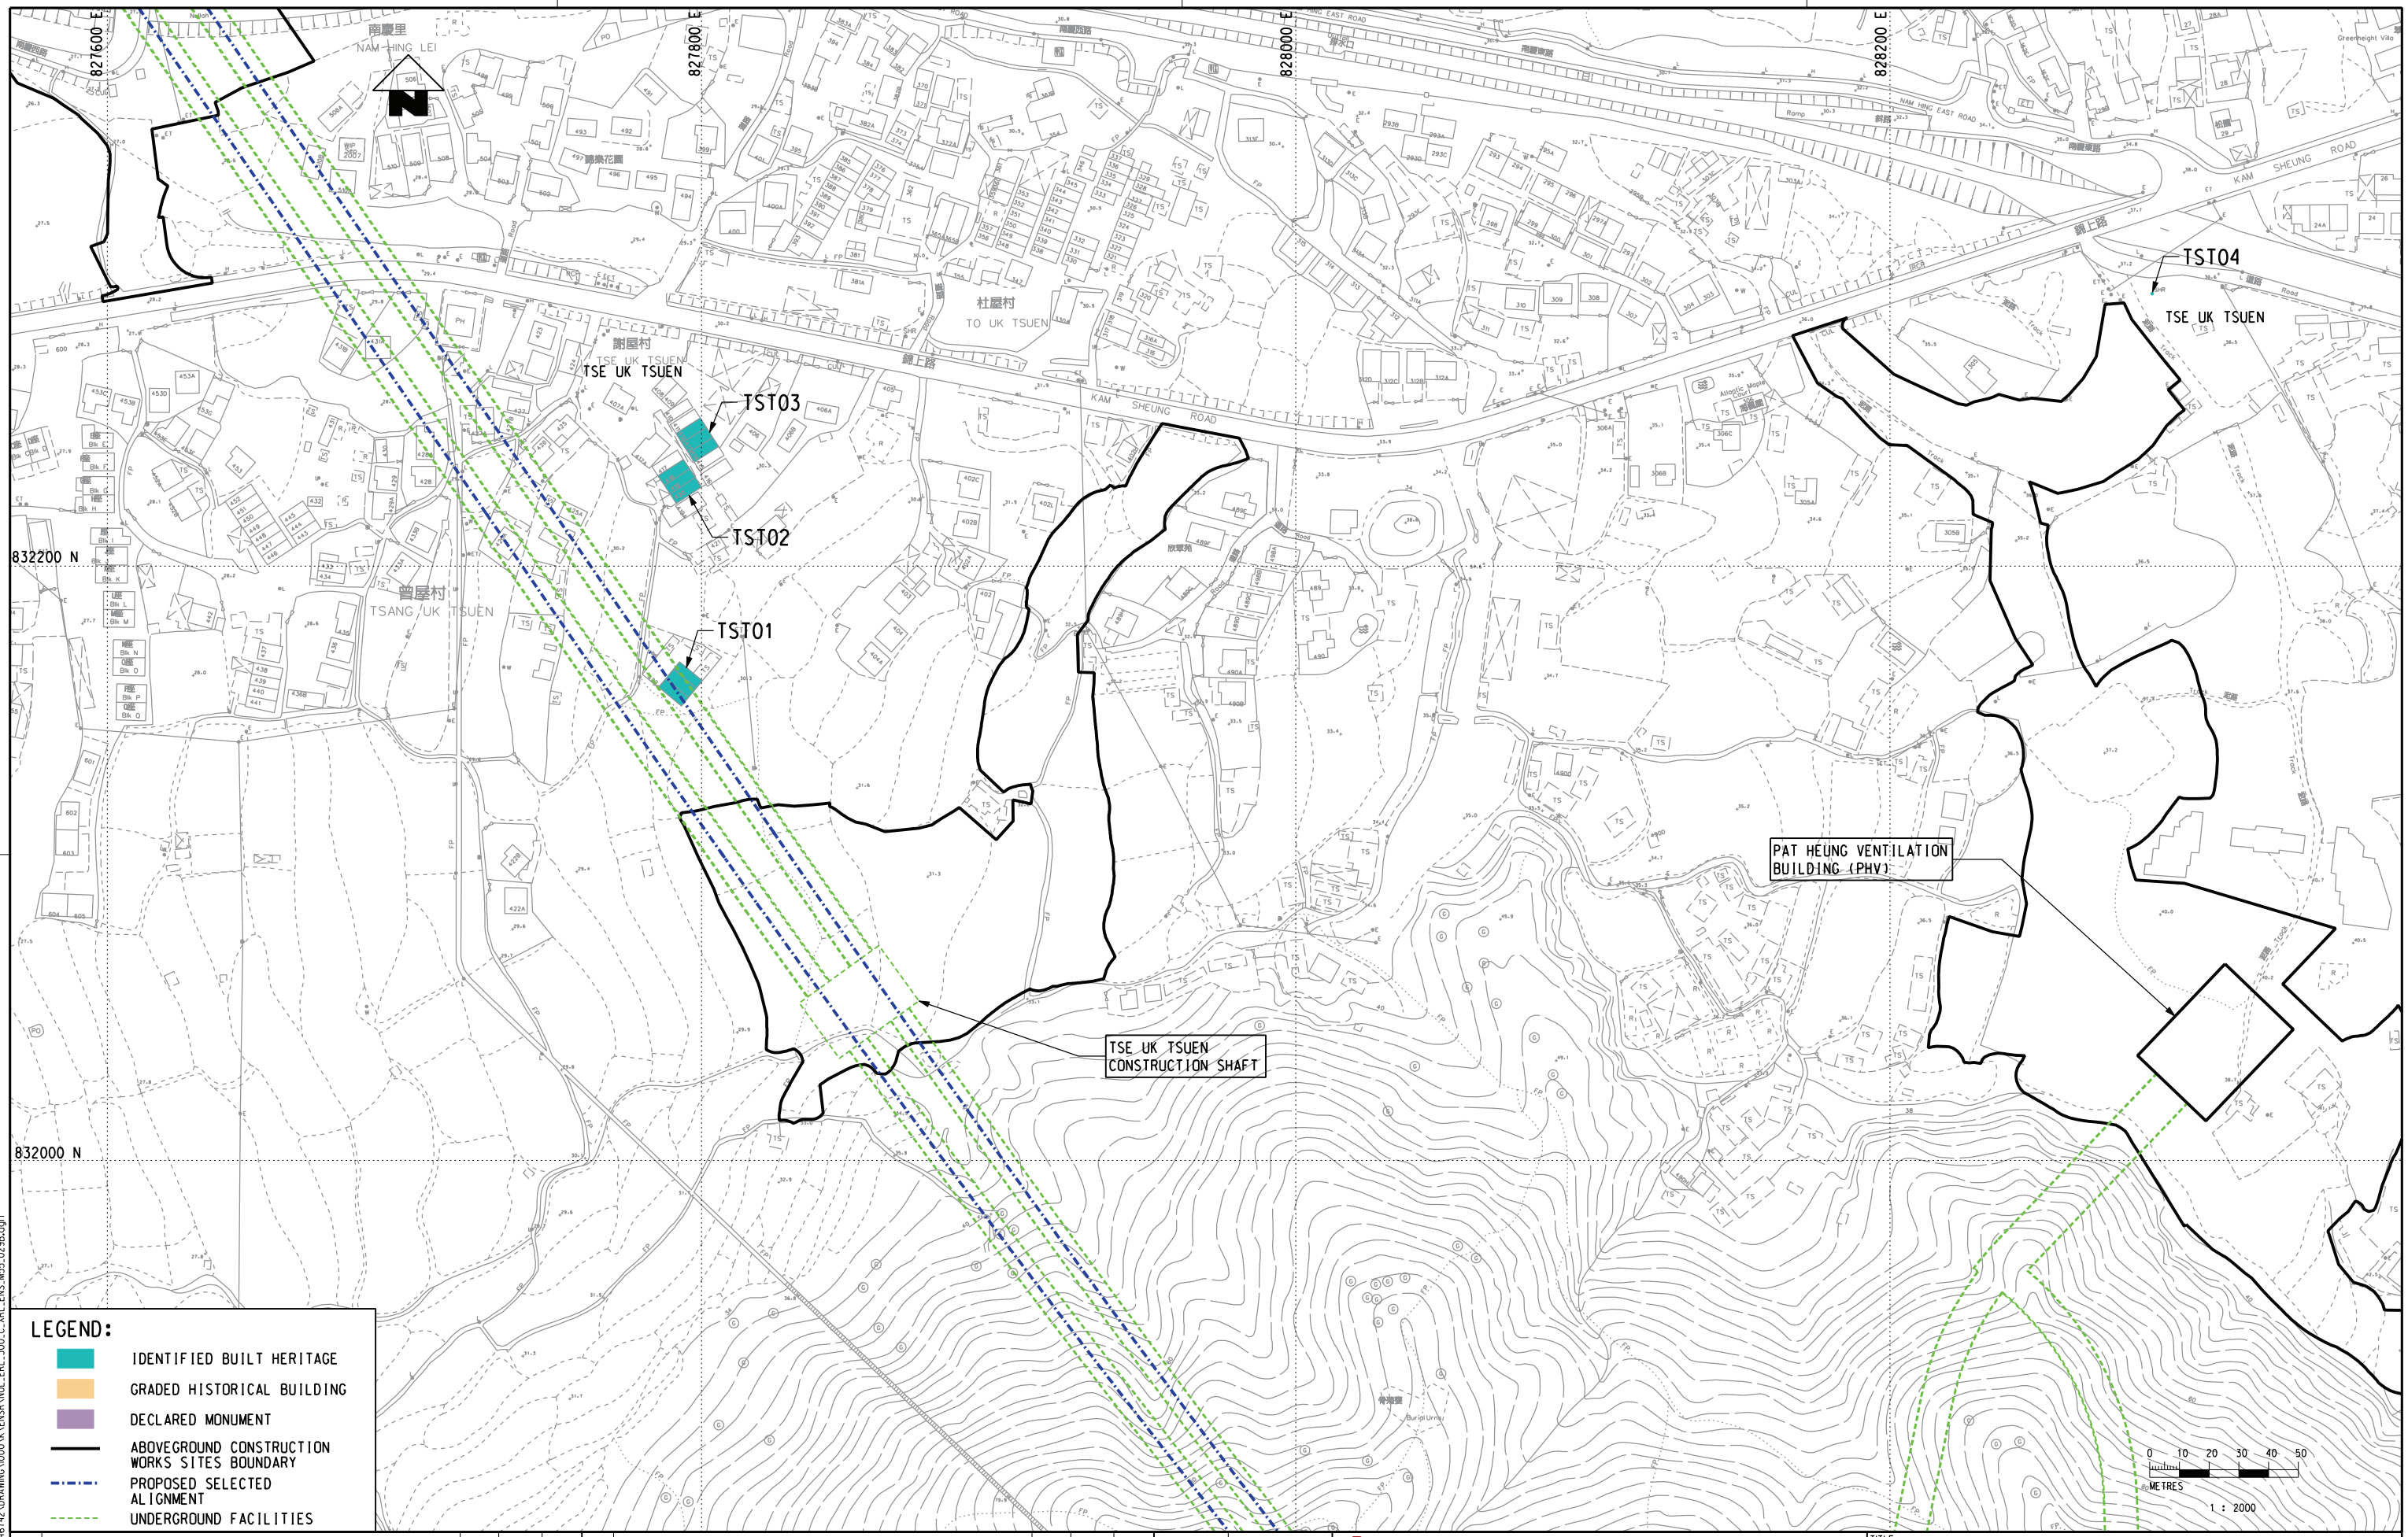

LEGEND:

- IDENTIFIED BUILT HERITAGE
- GRADED HISTORICAL BUILDING
- DECLARED MONUMENT
- ABOVEGROUND CONSTRUCTION WORKS SITES BOUNDARY
- PROPOSED SELECTED ALIGNMENT
- UNDERGROUND FACILITIES

REV	DESCRIPTION	BY	DATE	APPROVED	REV	DESCRIPTION	BY	DATE	APPROVED

DRAWN	TZR
DESIGNED	TWF
CHECKED	KCC
APPROVED	PL
DATE	04/JAN/2009

DO NOT SCALE DRAWINGS. ALL DIMENSIONS SHALL BE VERIFIED ON SITE.
© MTR CORPORATION LIMITED 2008 COPYRIGHT IN RESPECT OF THIS DRAWING / DOCUMENT IS OWNED BY THE MTR CORPORATION LIMITED OF HONG KONG. NO REPRODUCTION OF THE DRAWING / DOCUMENT OR ANY PART BY WHATEVER MEANS IS PERMITTED WITHOUT THE PRIOR WRITTEN CONSENT OF THE MTR CORPORATION LIMITED.

MTR

EXPRESS RAIL LINK

ORIGINATOR

ENSR | AECOM

CADD REF. NOL_ERL_300_C_XRL_ENS_M55_029B.dgn

TITLE

NOL/ERL-300
ENVIRONMENTAL IMPACT ASSESSMENT
CULTURAL HERITAGE IN
TSE UK TSUEN (TST)

SCALE 1 : 2000 (A3)

FIGURE NO. NOL/ERL/300/C/XRL/ENS/M55/029

REV. B

PLOT DRV: R:\ustnset\MTR\PLOTDRIVER\WINDOWS\A3 COLOUR.plt
MODELNAME: Default PRINTED BY: DAIXL 2009-6-21 15:20:24
FILENAME: p:\projects\60046742\DRAWING\000\K\ENSR\NOL_ERL_300_C_XRL_ENS_M55_029B.dgn