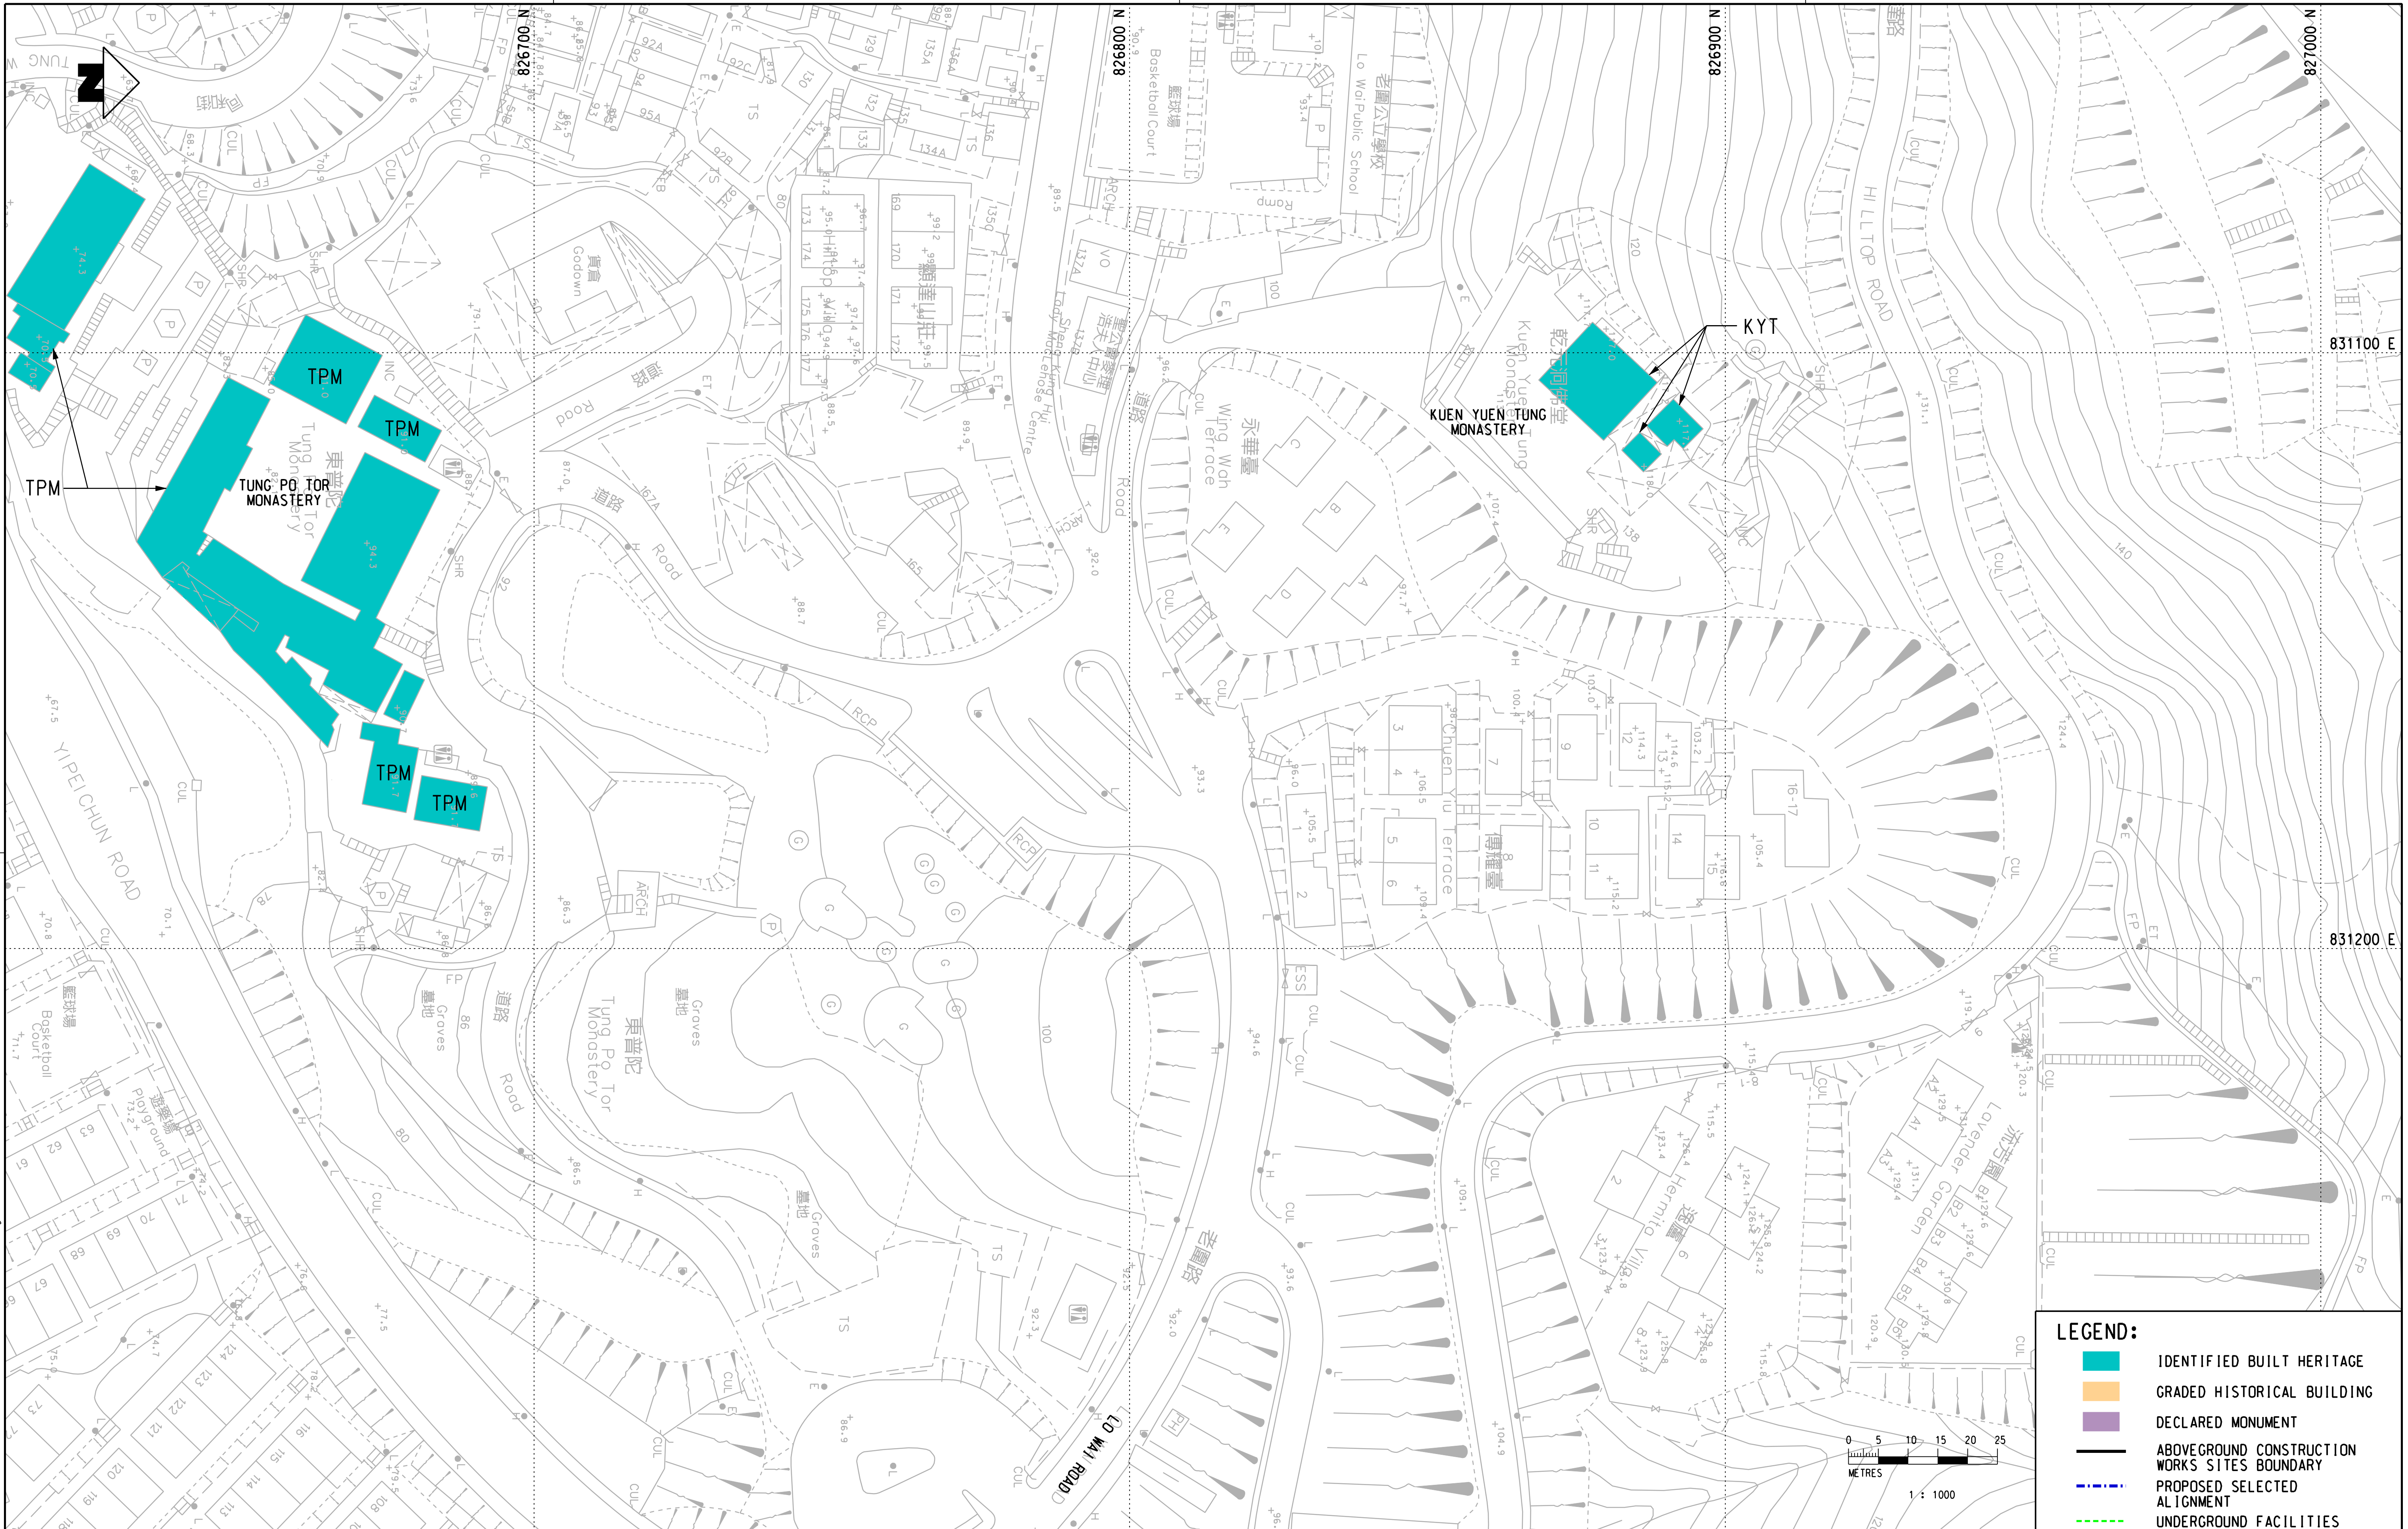

PLOT DRV: R:\ustnset\MTR\PLOTDRIVER\WINDOWS\A3 COLOUR.plt N:5644
MODELNAME: Default PRINTED BY: XUCF 2009-6-26
FILENAME: p:\projects\60046742\DRAWING\000\K\ENSR\NOL_ERL_300_C_XRL_ENS_M55_036C.dgn

REV	DESCRIPTION	BY	DATE	APPROVED	REV	DESCRIPTION	BY	DATE	APPROVED

DRAWN	XCF
DESIGNED	TWF
CHECKED	KCC
APPROVED	PL
DATE	04/JAN/2009

DO NOT SCALE DRAWINGS. ALL DIMENSIONS SHALL BE VERIFIED ON SITE.

© MTR CORPORATION LIMITED 2008 COPYRIGHT IN RESPECT OF THIS DRAWING / DOCUMENT IS OWNED BY THE MTR CORPORATION LIMITED OF HONG KONG. NO REPRODUCTION OF THE DRAWING / DOCUMENT OR ANY PART BY WHATEVER MEANS IS PERMITTED WITHOUT THE PRIOR WRITTEN CONSENT OF THE MTR CORPORATION LIMITED.

MTR

EXPRESS RAIL LINK

ORIGINATOR: ENSR | AECOM

CADD REF. NOL_ERL_300_C_XRL_ENS_M55_036C.dgn

TITLE

NOL/ERL-300
ENVIRONMENTAL IMPACT ASSESSMENT
CULTURAL HERITAGE IN TUNG PO TOR MONASTERY (TPM) AND KUEN YUEN TUNG MONASTERY (KYT)

SCALE: 1 : 1000 (A3)
FIGURE NO. NOL/ERL/300/C/XRL/ENS/M55/036
REV. C