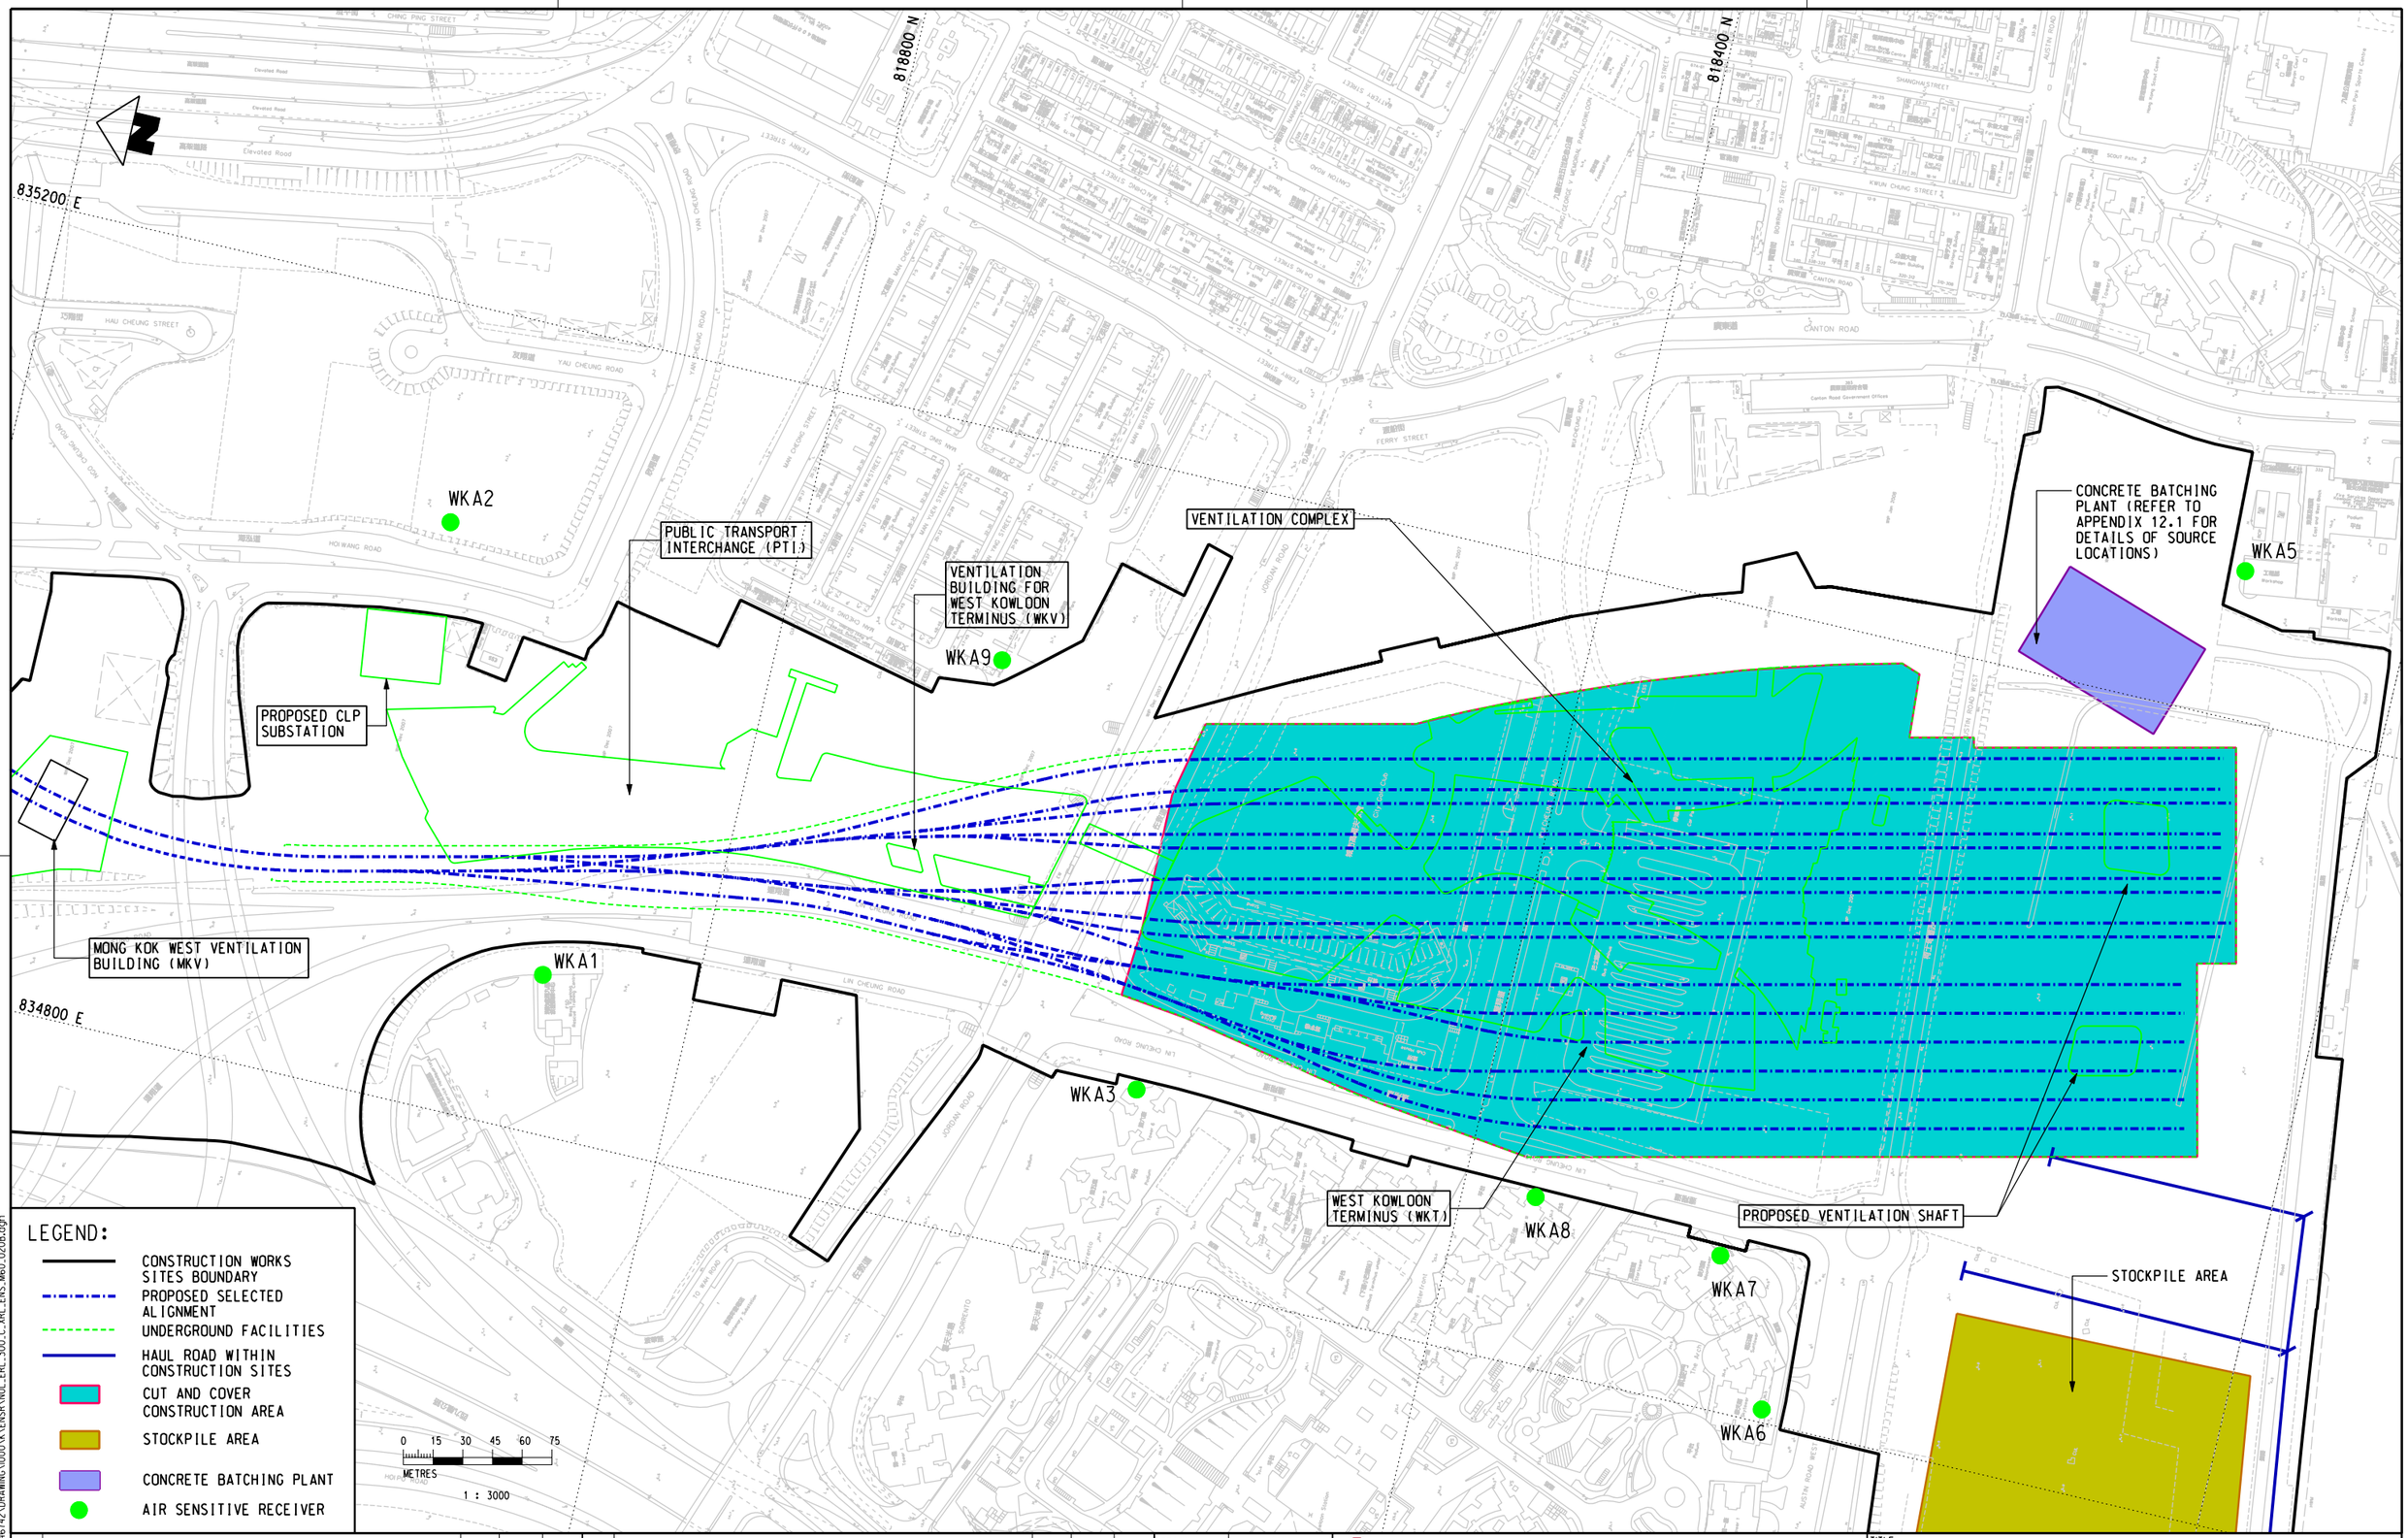

LEGEND:

- CONSTRUCTION WORKS SITES BOUNDARY
- PROPOSED SELECTED ALIGNMENT
- UNDERGROUND FACILITIES
- HAUL ROAD WITHIN CONSTRUCTION SITES
- CUT AND COVER CONSTRUCTION AREA
- STOCKPILE AREA
- CONCRETE BATCHING PLANT
- AIR SENSITIVE RECEIVER

REV	DESCRIPTION	BY	DATE	APPROVED

DRAWN	GXH
DESIGNED	TWF
CHECKED	KCC
APPROVED	PL
DATE	19/AUG./2008

DO NOT SCALE DRAWINGS. ALL DIMENSIONS SHALL BE VERIFIED ON SITE.
© MTR CORPORATION LIMITED 2008 COPYRIGHT IN RESPECT OF THIS DRAWING / DOCUMENT IS OWNED BY THE MTR CORPORATION LIMITED OF HONG KONG. NO REPRODUCTION OF THE DRAWING / DOCUMENT OR ANY PART BY WHATEVER MEANS IS PERMITTED WITHOUT THE PRIOR WRITTEN CONSENT OF THE MTR CORPORATION LIMITED.

MTR

EXPRESS RAIL LINK

ORIGINATOR

ENSR | AECOM

CADD REF. NOL_ERL_300_C_XRL_ENS_M60_020B.dgn

TITLE

NOL / ERL-300
ENVIRONMENTAL IMPACT ASSESSMENT
LOCATIONS OF AIR SENSITIVE RECEIVERS AND DUST EMISSION SOURCES

SCALE	FIGURE NO.	REV.
1 : 3000 (A3)	NOL/ERL/300/C/XRL/ENS/M60/020	B

PLOT DRV: R:\ustnset\MTR\PLOTDRIVER\WINDOWS\A3 COLOUR.pltPRINTED BY: WANGSY 2009-5-13 9:17:35
MODELNAME: Default
FILENAME: p:\projects\600461\ACAD\WING\000\WKT\ENSR\NOL_ERL_300_C_XRL_ENS_M60_020B.dgn