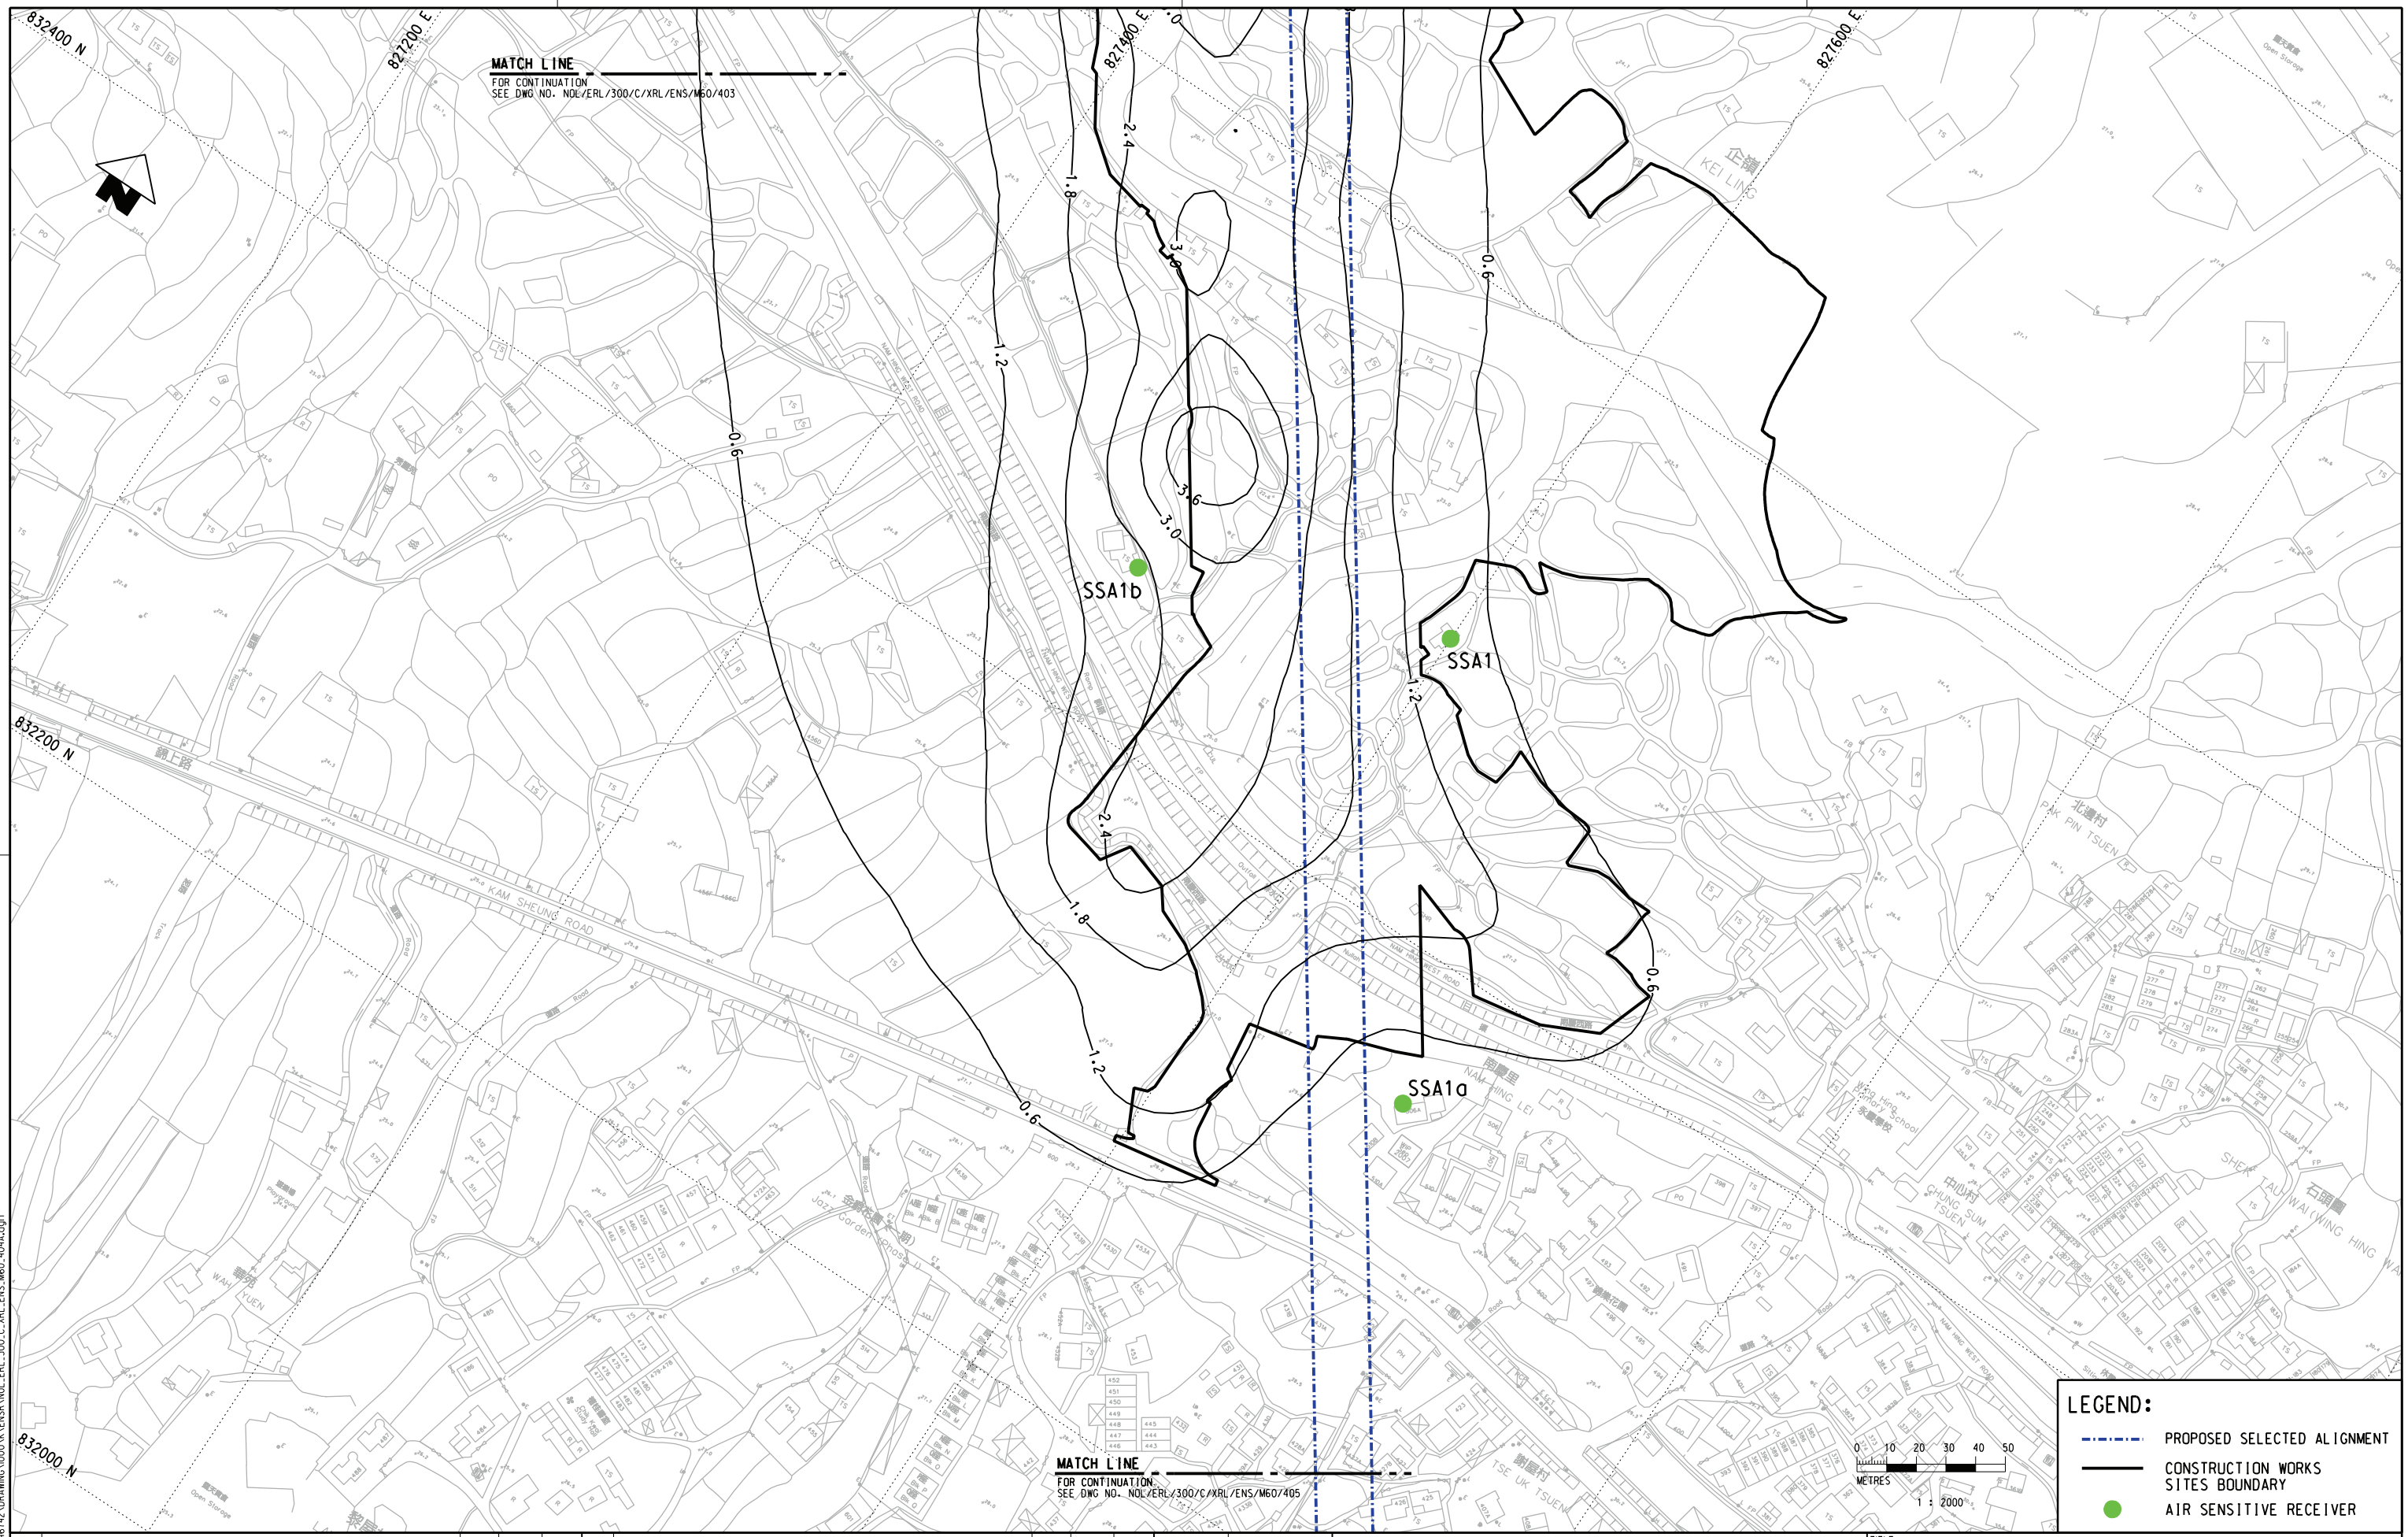


| REV | DESCRIPTION | BY | DATE | APPROVED | REV | DESCRIPTION | BY | DATE | APPROVED |
|---|---|---|---|---|---|---|---|---|---|

| | |
|---|---|
| DRAWN | GXH |
| DESIGNED | TWF |
| CHECKED | KCC |
| APPROVED | PL |
| DATE | 19/AUG./2008 |

DO NOT SCALE DRAWINGS. ALL DIMENSIONS SHALL BE VERIFIED ON SITE.
© MTR CORPORATION LIMITED 2008 COPYRIGHT IN RESPECT OF THIS DRAWING / DOCUMENT IS OWNED BY THE MTR CORPORATION LIMITED OF HONG KONG. NO REPRODUCTION OF THE DRAWING / DOCUMENT OR ANY PART BY WHATEVER MEANS IS PERMITTED WITHOUT THE PRIOR WRITTEN CONSENT OF THE MTR CORPORATION LIMITED.

MTR

EXPRESS RAIL LINK

ORIGINATOR

ENSR | AECOM

CADD REF. NOL_ERL_300_C_XRL_ENS_M60_404A.dgn

TITLE

# NOL / ERL-300
## ENVIRONMENTAL IMPACT ASSESSMENT
CONTOURS OF ANNUAL TSP CONCENTRATION IN $\mu g/m^3$ AT 1.5m ABOVE GROUND (DUE TO CONSTRUCTION ACTIVITIES)

SCALE 1 : 2000 (A3)

FIGURE NO. NOL/ERL/300/C/XRL/ENS/M60/404

REV. A

PLOT DRV: R:\ustnset\MTR\PLOTDRIVER\WINDOWS\A3 COLOUR.plt
MODELNAME: Default PRINTED BY: DAIXL 2009-7-9 15:35:29
FILENAME: p:\projects\60046742\DRAWING\0000\K\ENSR\NOL_ERL_300_C_XRL_ENS_M60_404A.dgn