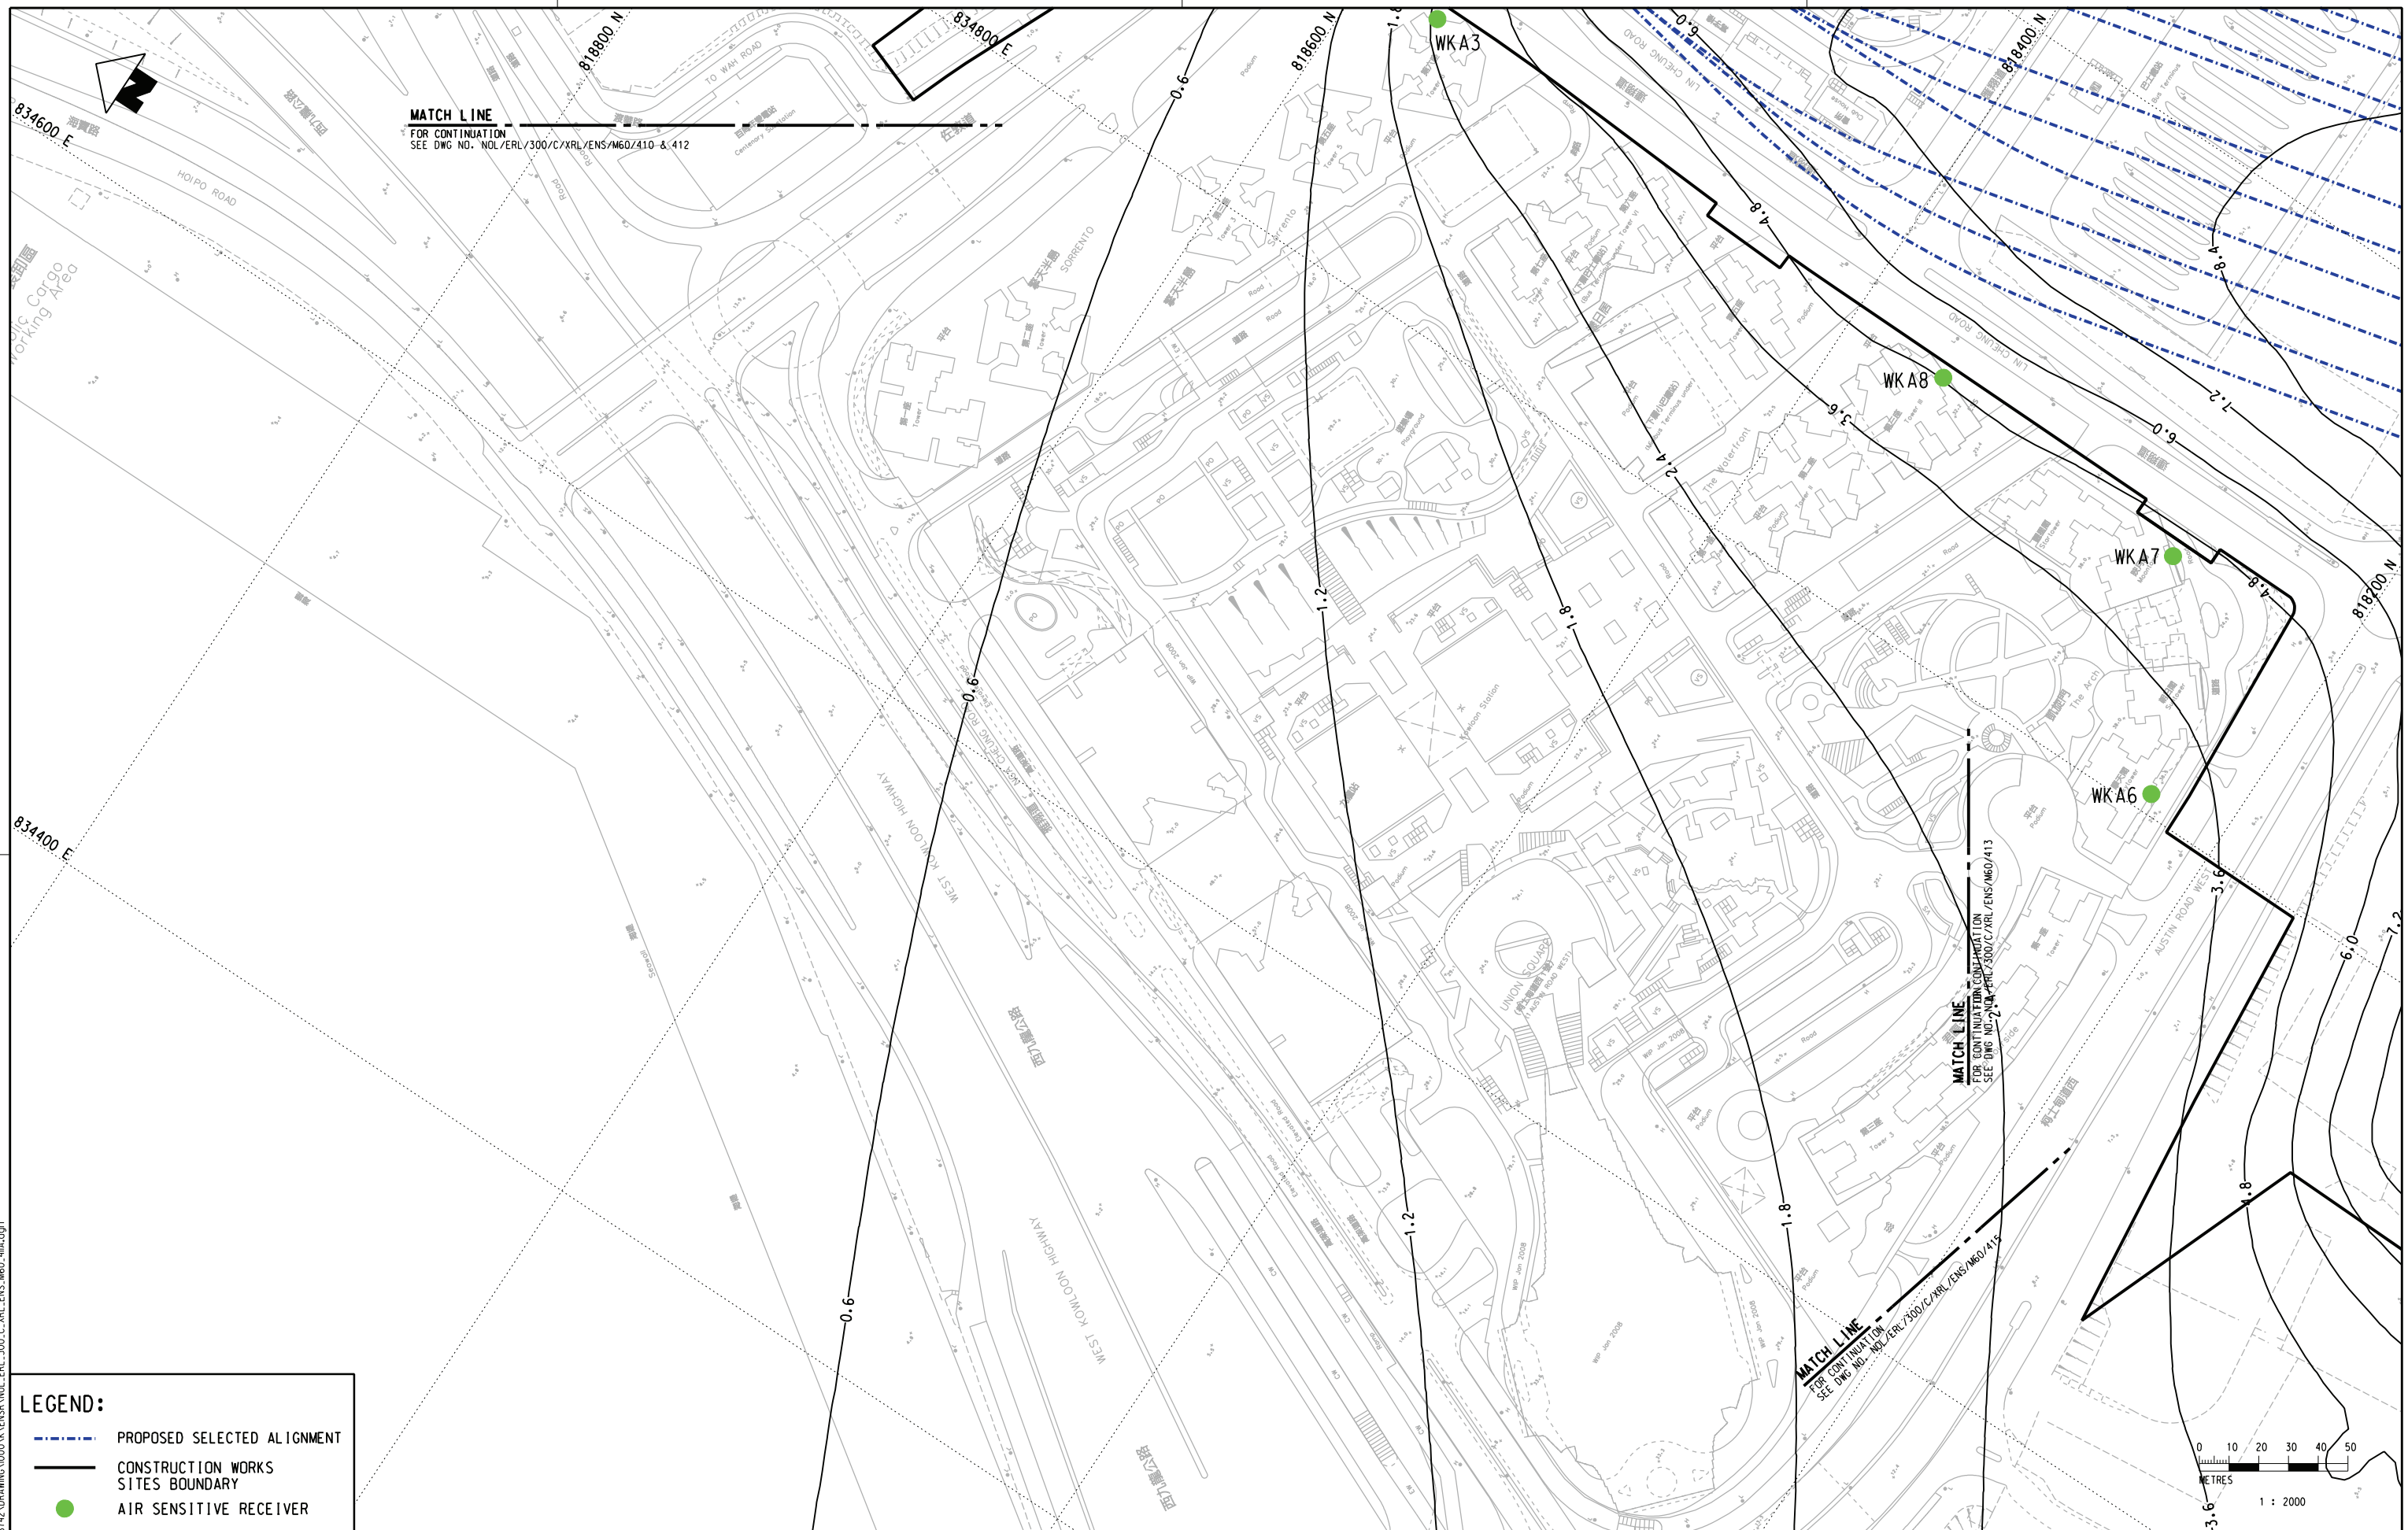

PLOT DRV: R:\ustnset\WTR\PLOTDRVER\WINDOWS\A3 COLOUR.pltPRINTED BY: DAXL 2009-7-6 13:44:38
LAYER: Default
MODELNAME: p:\projects\60046142\DRAWINGS\000\X\ENSR\NOL_ERL_300_C_XRL_ENS_M60_411A.dgn
FILENAME:

REV	DESCRIPTION	BY	DATE	APPROVED
REV	DESCRIPTION	BY	DATE	APPROVED

DRAWN	GXH
DESIGNED	TWF
CHECKED	KCC
APPROVED	PL
DATE	19/AUG./2008

DO NOT SCALE DRAWINGS. ALL DIMENSIONS SHALL BE VERIFIED ON SITE.
© MTR CORPORATION LIMITED 2008 COPYRIGHT IN RESPECT OF THIS DRAWING / DOCUMENT IS OWNED BY THE MTR CORPORATION LIMITED OF HONG KONG. NO REPRODUCTION OF THE DRAWING / DOCUMENT OR ANY PART BY WHATEVER MEANS IS PERMITTED WITHOUT THE PRIOR WRITTEN CONSENT OF THE MTR CORPORATION LIMITED.

MTR
EXPRESS RAIL LINK
ORIGINATOR
ENSR | AECOM
CADD REF. NOL_ERL_300_C_XRL_ENS_M60_411A.dgn

TITLE
NOL / ERL-300
ENVIRONMENTAL IMPACT ASSESSMENT
CONTOURS OF ANNUAL TSP CONCENTRATION
IN $\mu g/m^3$ AT 1.5m ABOVE GROUND
(DUE TO CONSTRUCTION ACTIVITIES)

SCALE	FIGURE NO.	REV.
1 : 2000 (A3)	NOL/ERL/300/C/XRL/ENS/M60/411	A