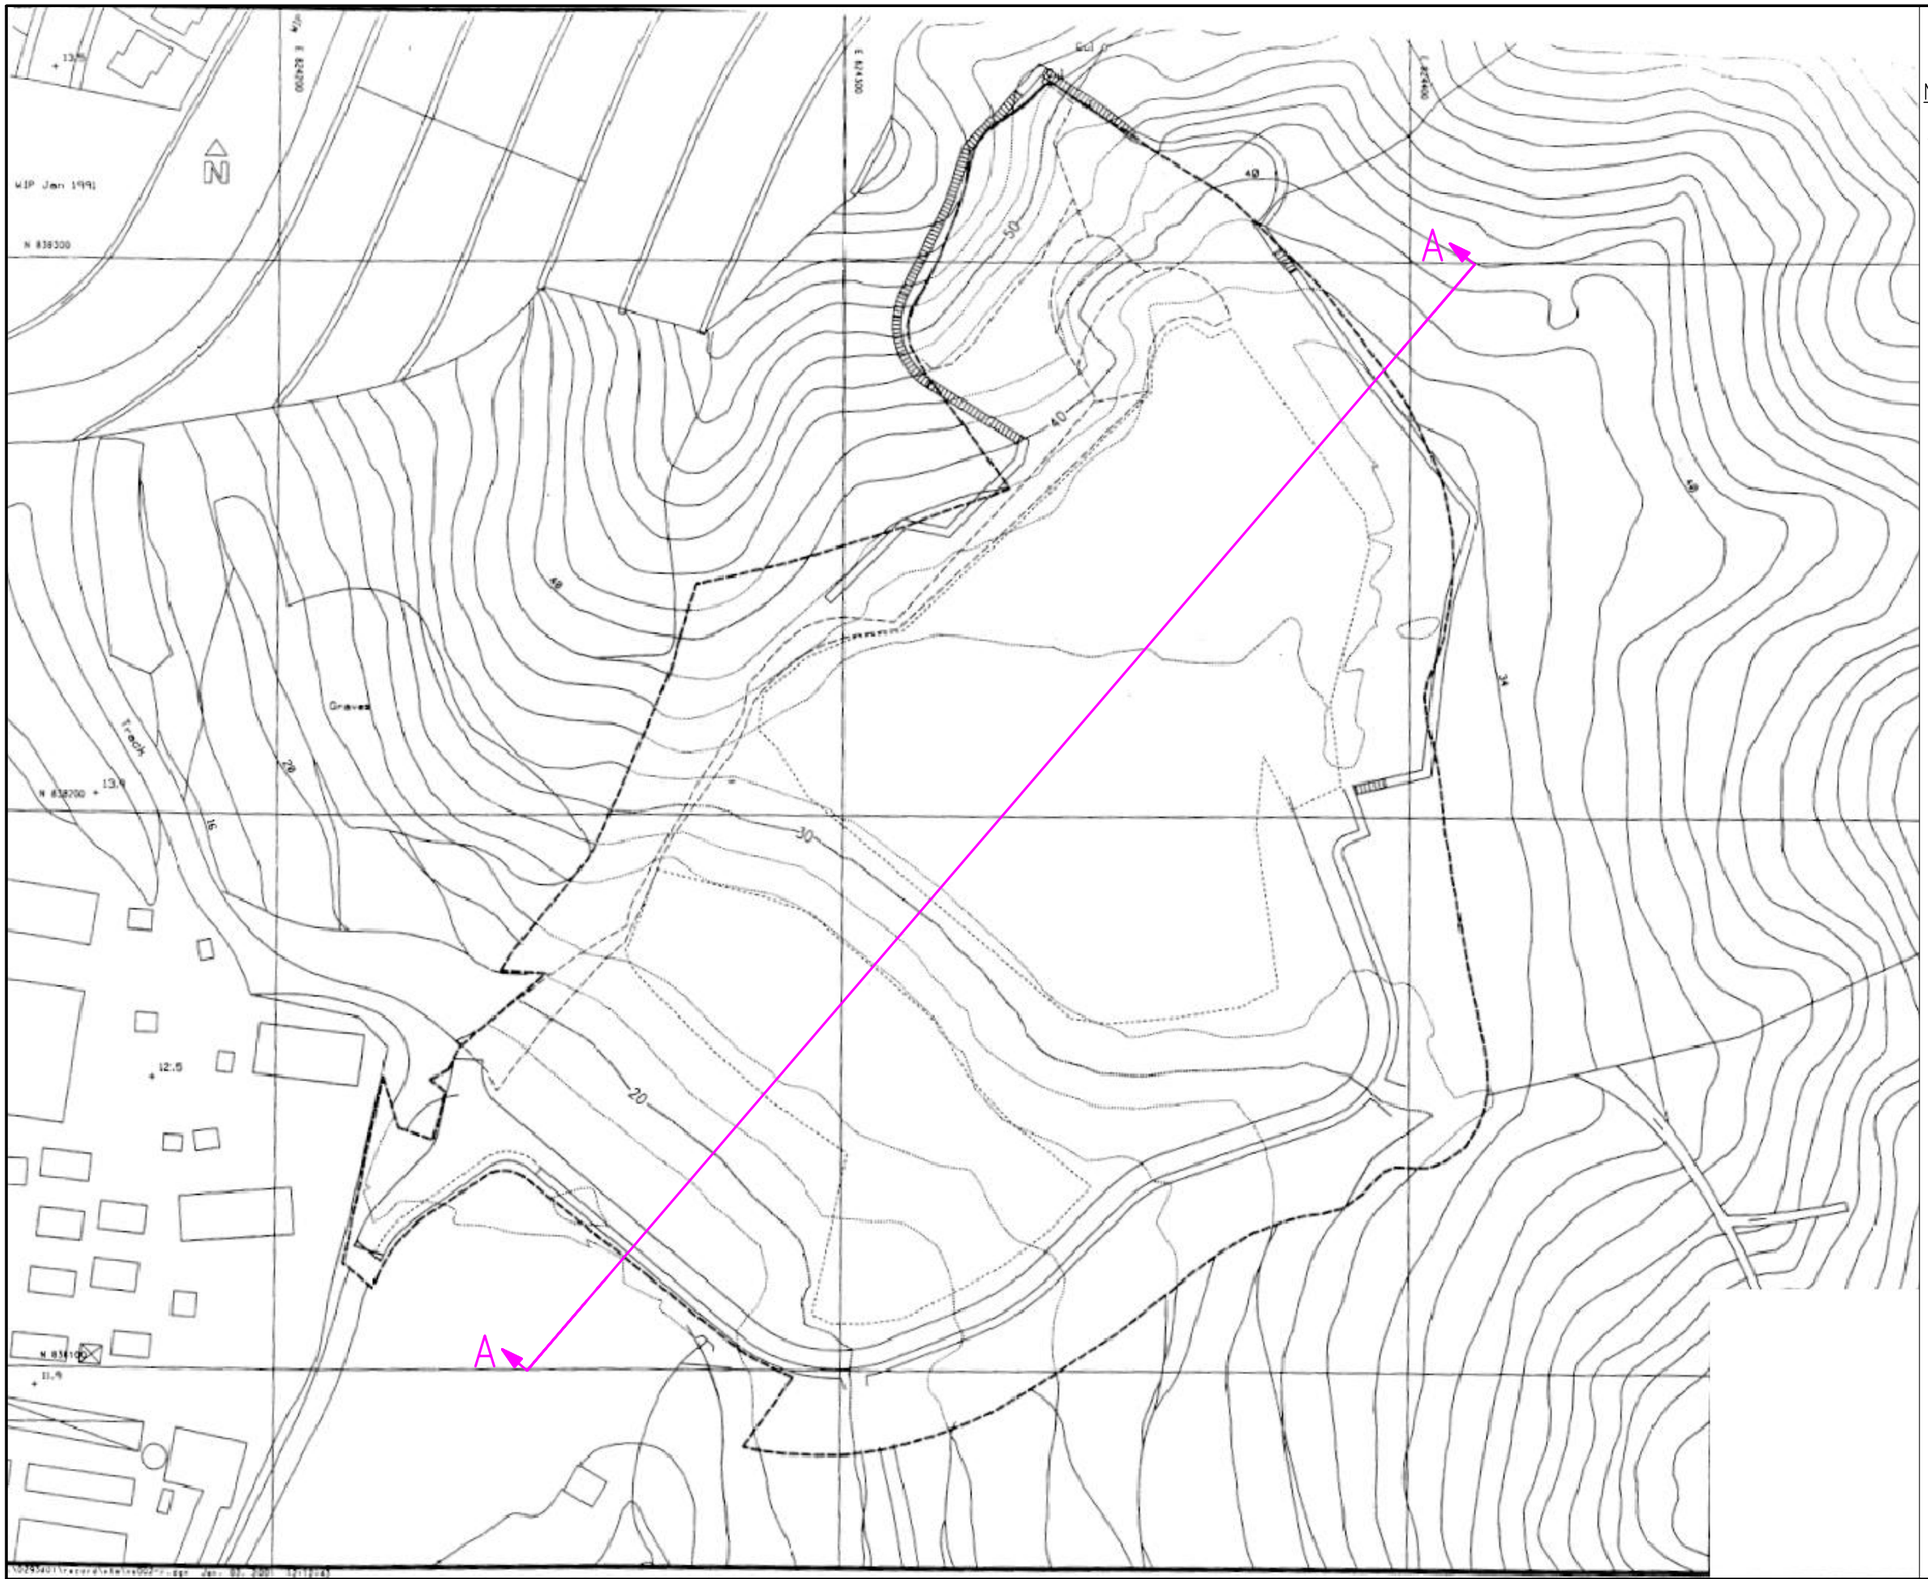

NOTES:

1. THIS NGAU TAM MEI LADNFILL RESTORATION CONTRACT (CONTRACT NO. EP/SP/30/95) DRAWING IS BASED ON AND MODIFIED FROM THE "AS-CONSTRUCTED" RECORD DRAWING NO. NTM/STE/DRW/002/R.

REV	DESCRIPTION	BY	DATE	APPROVED

REV	DESCRIPTION	BY	DATE	APPROVED

DRAWN	CWS
DESIGNED	LKO
CHECKED	
APPROVED	
DATE	19-FEB-2009

DO NOT SCALE DRAWINGS. ALL DIMENSIONS SHALL BE VERIFIED ON SITE.
©MTR CORPORATION LIMITED 2008 COPYRIGHT IN RESPECT OF THIS DRAWING / DOCUMENT IS OWNED BY THE MTR CORPORATION LIMITED OF HONG KONG. NO REPRODUCTION OF THE DRAWING / DOCUMENT OR ANY PART BY WHATEVER MEANS IS PERMITTED WITHOUT THE PRIOR WRITTEN CONSENT OF THE MTR CORPORATION LIMITED.

MTR

EXPRESS RAIL LINK

ORIGINATOR

ENSR | AECOM

CADD REF. DRAWING 1.DWG

TITLE

NGAU TAM MEI LANDFILL
PLAN VIEW

SCALE	DRAWING NO.	REV.
N.T.S.	NOL/ERL/300/C/XRL/ENS/M61/201	A