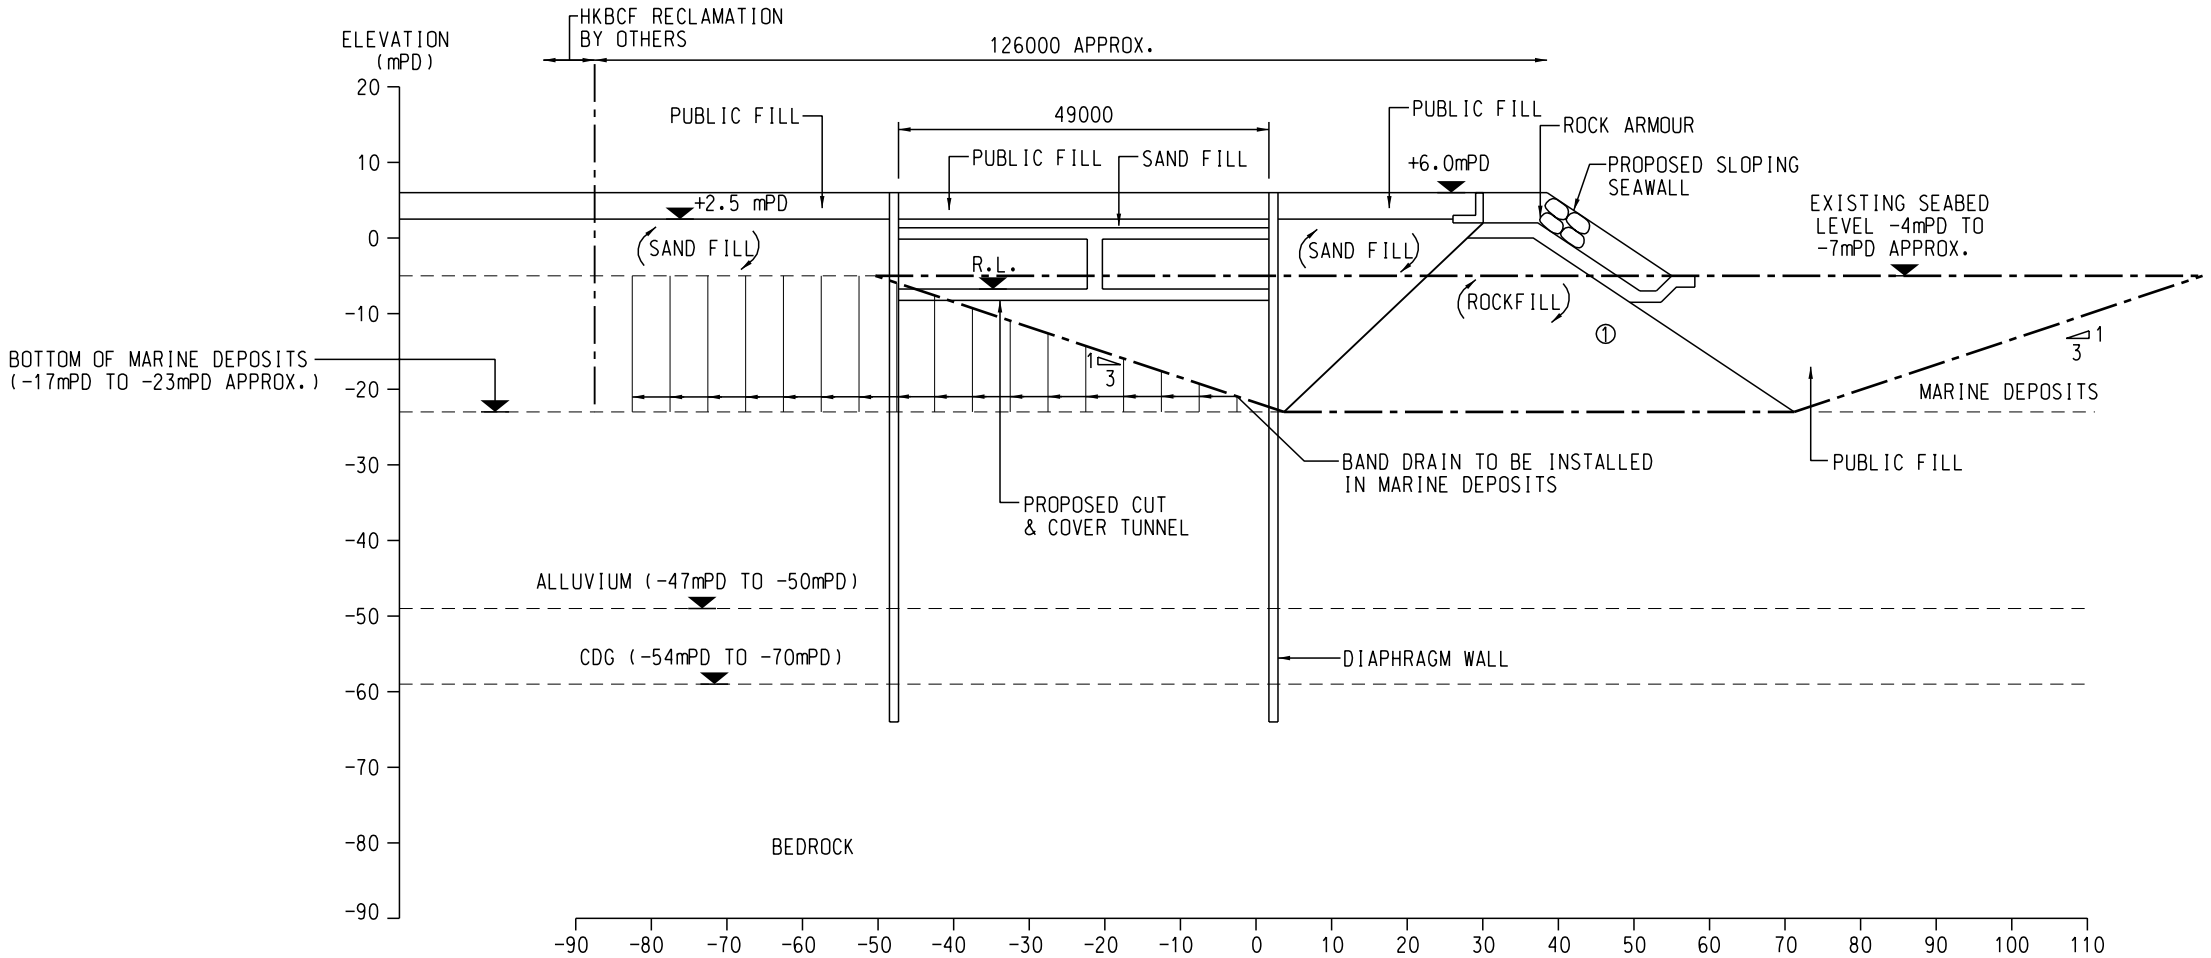

LEGEND

EXTENT OF MARINE DEPOSITS TO BE DREDGED

① DREDGING DURING CONSTRUCTION OF SEAWALL

AECOM

AGREEMENT NO. CE 52/2007(HY)
TUEN MUN - CHEK LAP KOK LINK - INVESTIGATION

SOUTHERN LANDFALL - SECTION C-C

SCALE	A3 1:1000	DATE	JUN.2009
CHECK	--	DRAWN	LCG
JOB No.	60044963	DRAWING No. FIGURE 3.6c	REV --

Plotting By 2009-6-10
PLOT SCALE 1:1

p:\PROJECTS\60044963\DRAWING\FIGURE\EIA REPORT\CH3\FIGURE 3-6c.dgn