Viaduct

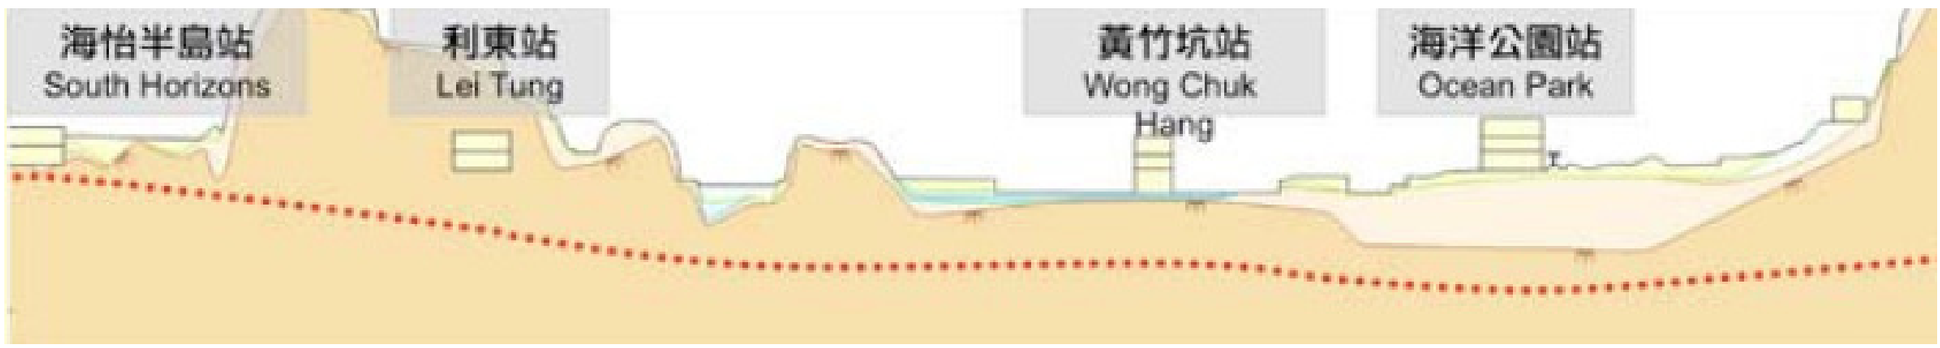

Deep Rock Tunnel

© Mott MacDonald Hong Kong Limited

This document should not be relied on or used in circumstances other than those for which it was originally prepared and for which Mott MacDonald Hong Kong Limited was commissioned. Mott MacDonald Hong Kong Limited accepts no responsibility for this document to any other party other than the person by whom it was commissioned.

COPYRIGHT RESERVED

Rev	Date	Drawn	Description	Chk'd	App'd

Client

MTR

Mott MacDonald

Mott MacDonald Hong Kong Ltd
7th Floor
West Wing Office Building
New World Centre
20 Salisbury Road
Tsim Sha Tsui, Kowloon
Hong Kong

Tel 2828 5757
Fax 2827 1823
Web www.mottmac.com.hk

Project

CONSULTANCY AGREEMENT NO. NEX/2301
SOUTH ISLAND LINE (EAST)
ENVIRONMENTAL IMPACT ASSESSMENT

Title

Section between Aberdeen Channel Crossing and Nam Fung Portal – Option on Viaduct and Deep Rock Tunnel

Designed			Eng.Chk		
Drawn			Coordination		
Dwg.Chk			Approved		

Scale | Project | Status

CAD File

Drawing No. | Rev

Figure 2.4