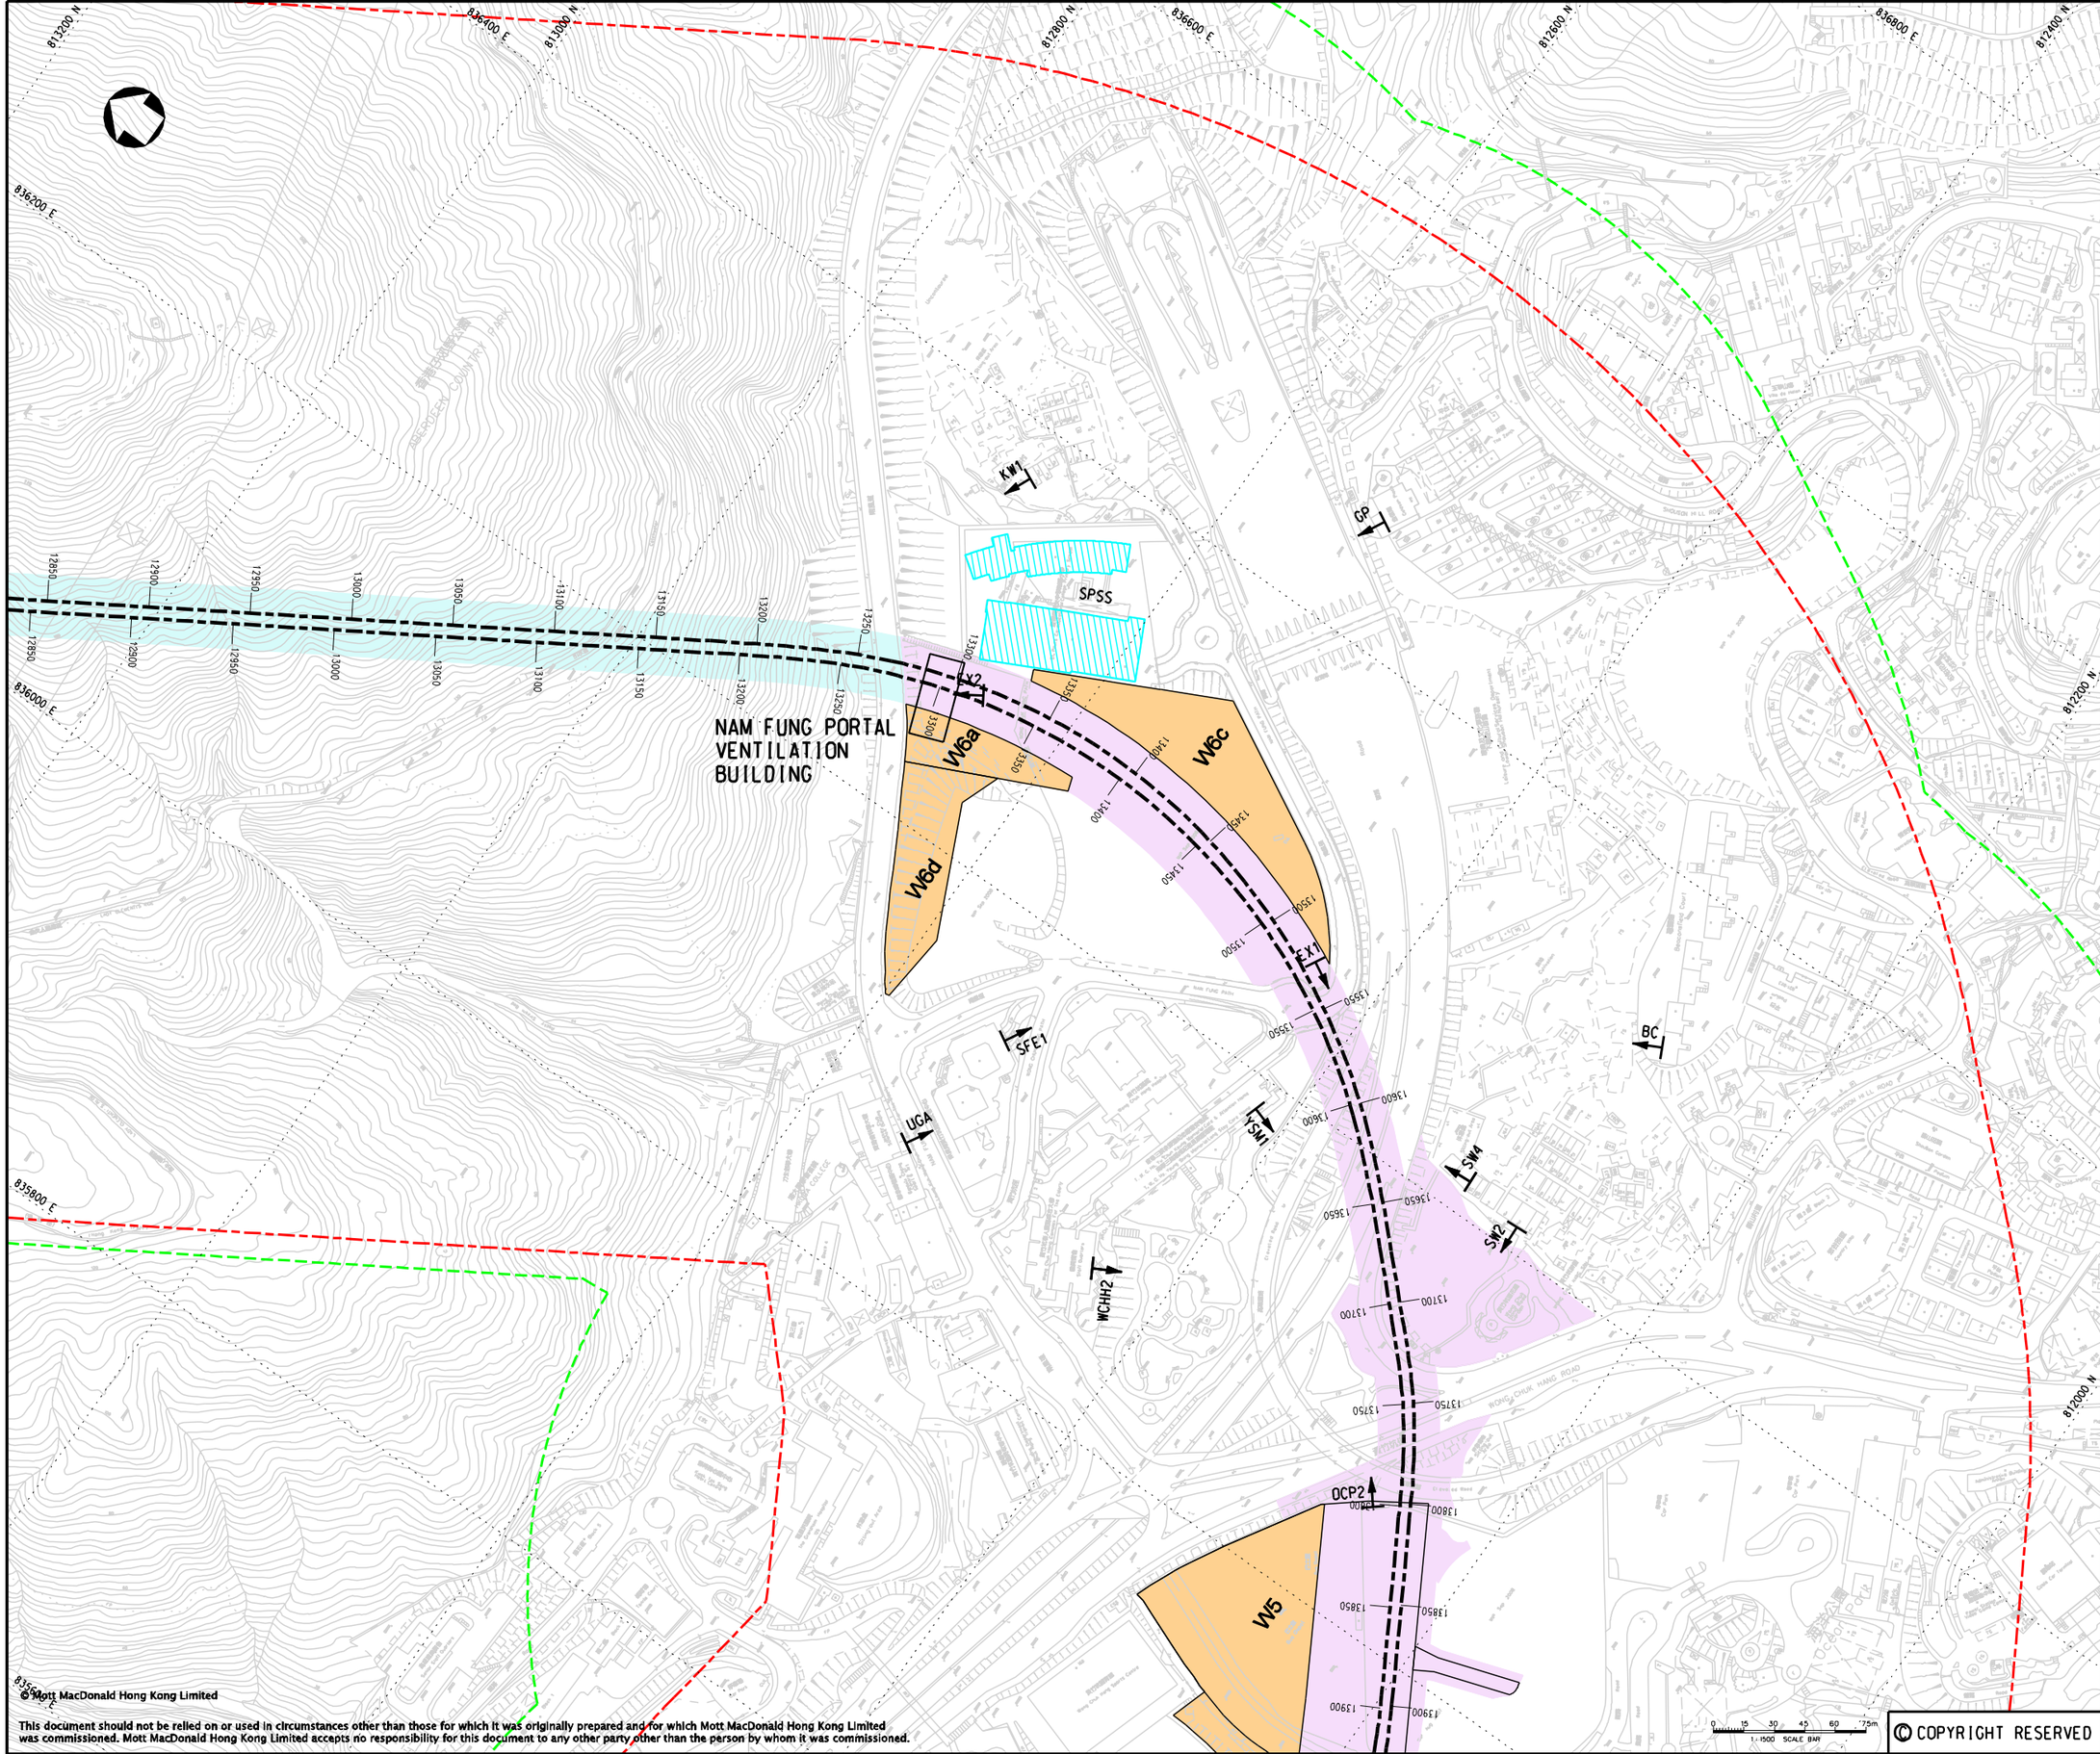

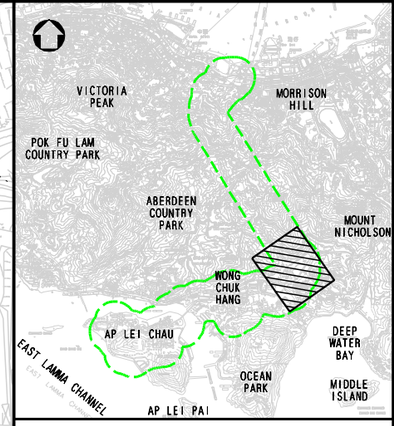

KEY PLAN

LEGEND:

- ASSESSMENT AREA OF CONSTRUCTION PHASE
- ASSESSMENT AREA OF OPERATIONAL PHASE
- W5 — WORKS AREA
- SDH2 — NOISE SENSITIVE RECEIVER (AIR-BORNE)
- FACADE FACING
- PROPOSED WORKS SITE (GROUND LEVEL AND UNDERGROUND)
- PROPOSED WORKS SITE (UNDERGROUND)
- PROPOSED WORKS AREA (GROUND LEVEL)
- NOISE SENSITIVE RECEIVER (GROUND-BORNE)

Rev	Date	Drawn	Description	Ch'k'd	App'd
P5	MAY 10	MING	ISSUE TO MTRC & EPD	HC	AFK
P4	DEC 09	MING	ISSUE TO MTRC & EPD	CWK	AFK
P3	NOV 09	MING	ISSUE TO MTRC & EPD	CWK	AFK
P2	SEP 09	MING	ISSUE TO MTRC	CWK	AFK
P1	APR 09	MING	ISSUE TO MTRC	CWK	AFK

Client: MTR

Mott MacDonald
20/F Two Landmark East
100 How Ming Street
Kwun Tong, Kowloon
Hong Kong
T +852 2828 5757
F +852 2827 1823
W www.mottmac.com.hk

Project: CONSULTANCY AGREEMENT NO. NEX/2301
SOUTH ISLAND LINE (EAST)
ENVIRONMENTAL IMPACT ASSESSMENT

Title: REPRESENTATIVE NOISE SENSITIVE RECEIVERS (SHEET 5 OF 9)

Designed	CWK		Eng.Chk.	FY	
Drawn	MING		Coordination	FY	
Dwg.Chk.	CWK		Approved	AFK	
Scale	1:1500@A1	Project	248137	Status	PRE
		CAD File	j:\248137\report\env\eia (100223)\FIGURE 3-15.dgn		

Drawing No. FIGURE 3.15 Rev P5

© Mott MacDonald Hong Kong Limited
This document should not be relied on or used in circumstances other than those for which it was originally prepared and for which Mott MacDonald Hong Kong Limited was commissioned. Mott MacDonald Hong Kong Limited accepts no responsibility for this document to any other party other than the person by whom it was commissioned.
© COPYRIGHT RESERVED