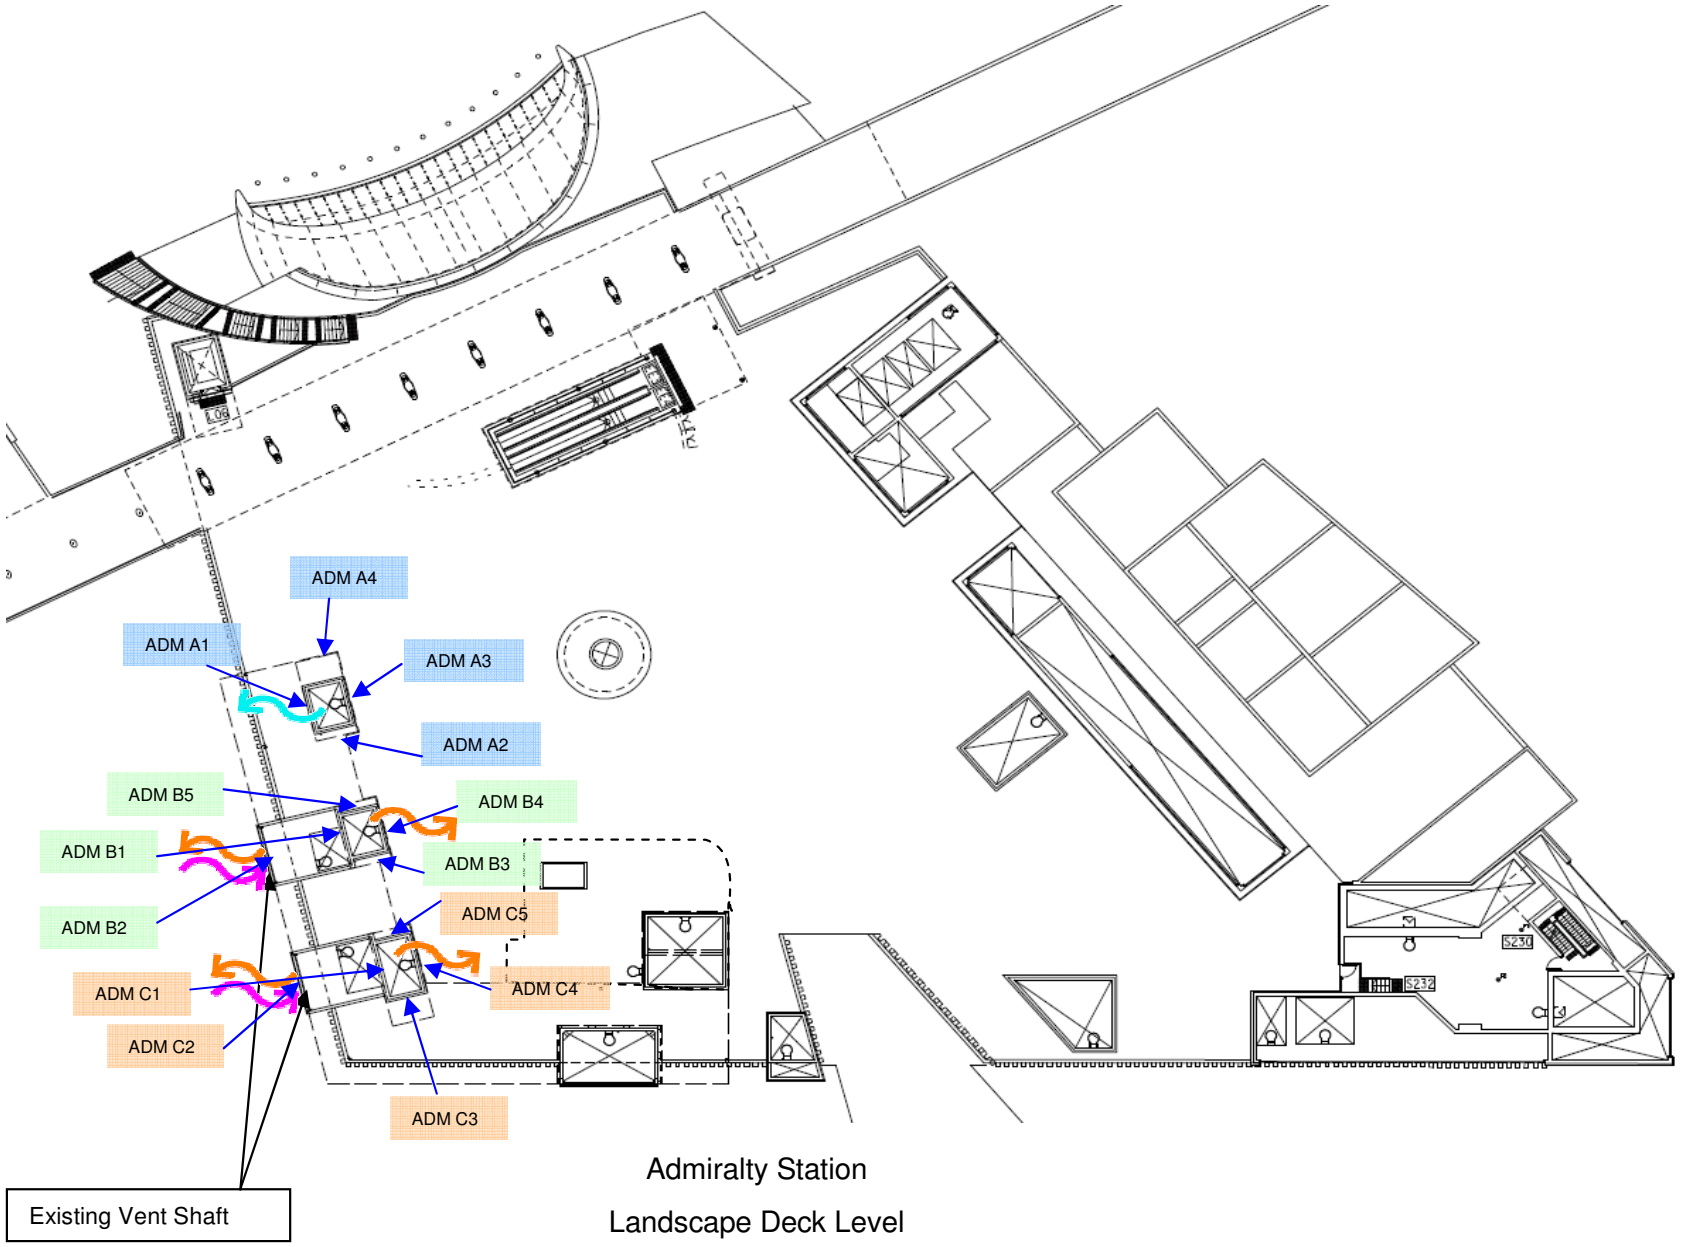

Admiralty Station

Landscape Deck Level

LEGEND:

EXHAUST AIR

FRESH AIR INTAKE

SMOKE DISCHARGE

Rev	Date	Drawn	Description	Chk'd	App'd

Client: MTR

Mott MacDonald
20/F Two Landmark East
100 How Ming Street
Kwun Tong, Kowloon
Hong Kong
T +852 2828 5757
F +852 2827 1823
W www.mottmac.com.hk

Project: CONSULTANCY AGREEMENT NO. NEX/2301
SOUTH ISLAND LINE (EAST)
ENVIRONMENTAL IMPACT ASSESSMENT

Title: Location of Fixed Plant at Admiralty Station

Designed		Eng.Chk.	
Drawn		Coordination	
Dwg.Chk.		Approved	
Scale		Project	Status
		CAD File	
Drawing No.			Rev

Figure 3.34.2

© Mott MacDonald Hong Kong Limited

This document should not be relied on or used in circumstances other than those for which it was originally prepared and for which Mott MacDonald Hong Kong Limited was commissioned. Mott MacDonald Hong Kong Limited accepts no responsibility for this document to any other party other than the person by whom it was commissioned.

© COPYRIGHT RESERVED