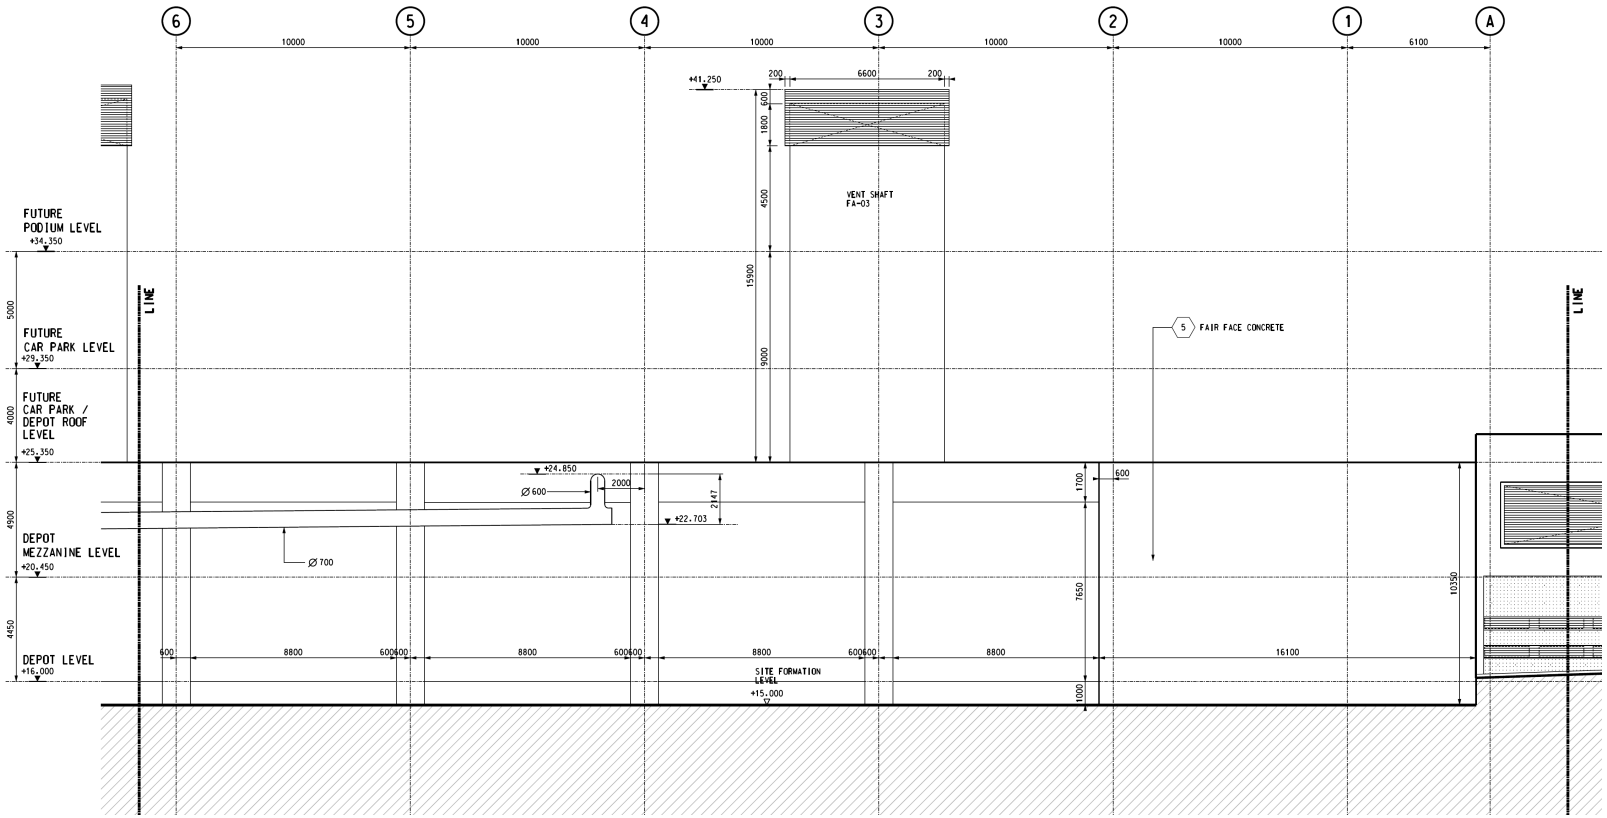

Wong Chuk Hang Depot

Rev	Date	Drawn	Description	Chk'd	App'd

Client

MTR

Mott MacDonald

20/F Two Landmark East
100 How Ming Street
Kwun Tong, Kowloon
Hong Kong
T +852 2828 5757
F +852 2827 1823
W www.mottmac.com.hk

Project

CONSULTANCY AGREEMENT NO. NEX/2301
SOUTH ISLAND LINE (EAST)
ENVIRONMENTAL IMPACT ASSESSMENT

Title

Location of Fixed Plant at Wong Chuk Hang Depot

Designed		Eng.Chk.	
Drawn		Coordination	
Dwg.Chk.		Approved	

Scale | Project | Status

CAD File

Drawing No. Figure 3.39.9 | Rev

© Mott MacDonald Hong Kong Limited

This document should not be relied on or used in circumstances other than those for which it was originally prepared and for which Mott MacDonald Hong Kong Limited was commissioned. Mott MacDonald Hong Kong Limited accepts no responsibility for this document to any other party other than the person by whom it was commissioned.

COPYRIGHT RESERVED