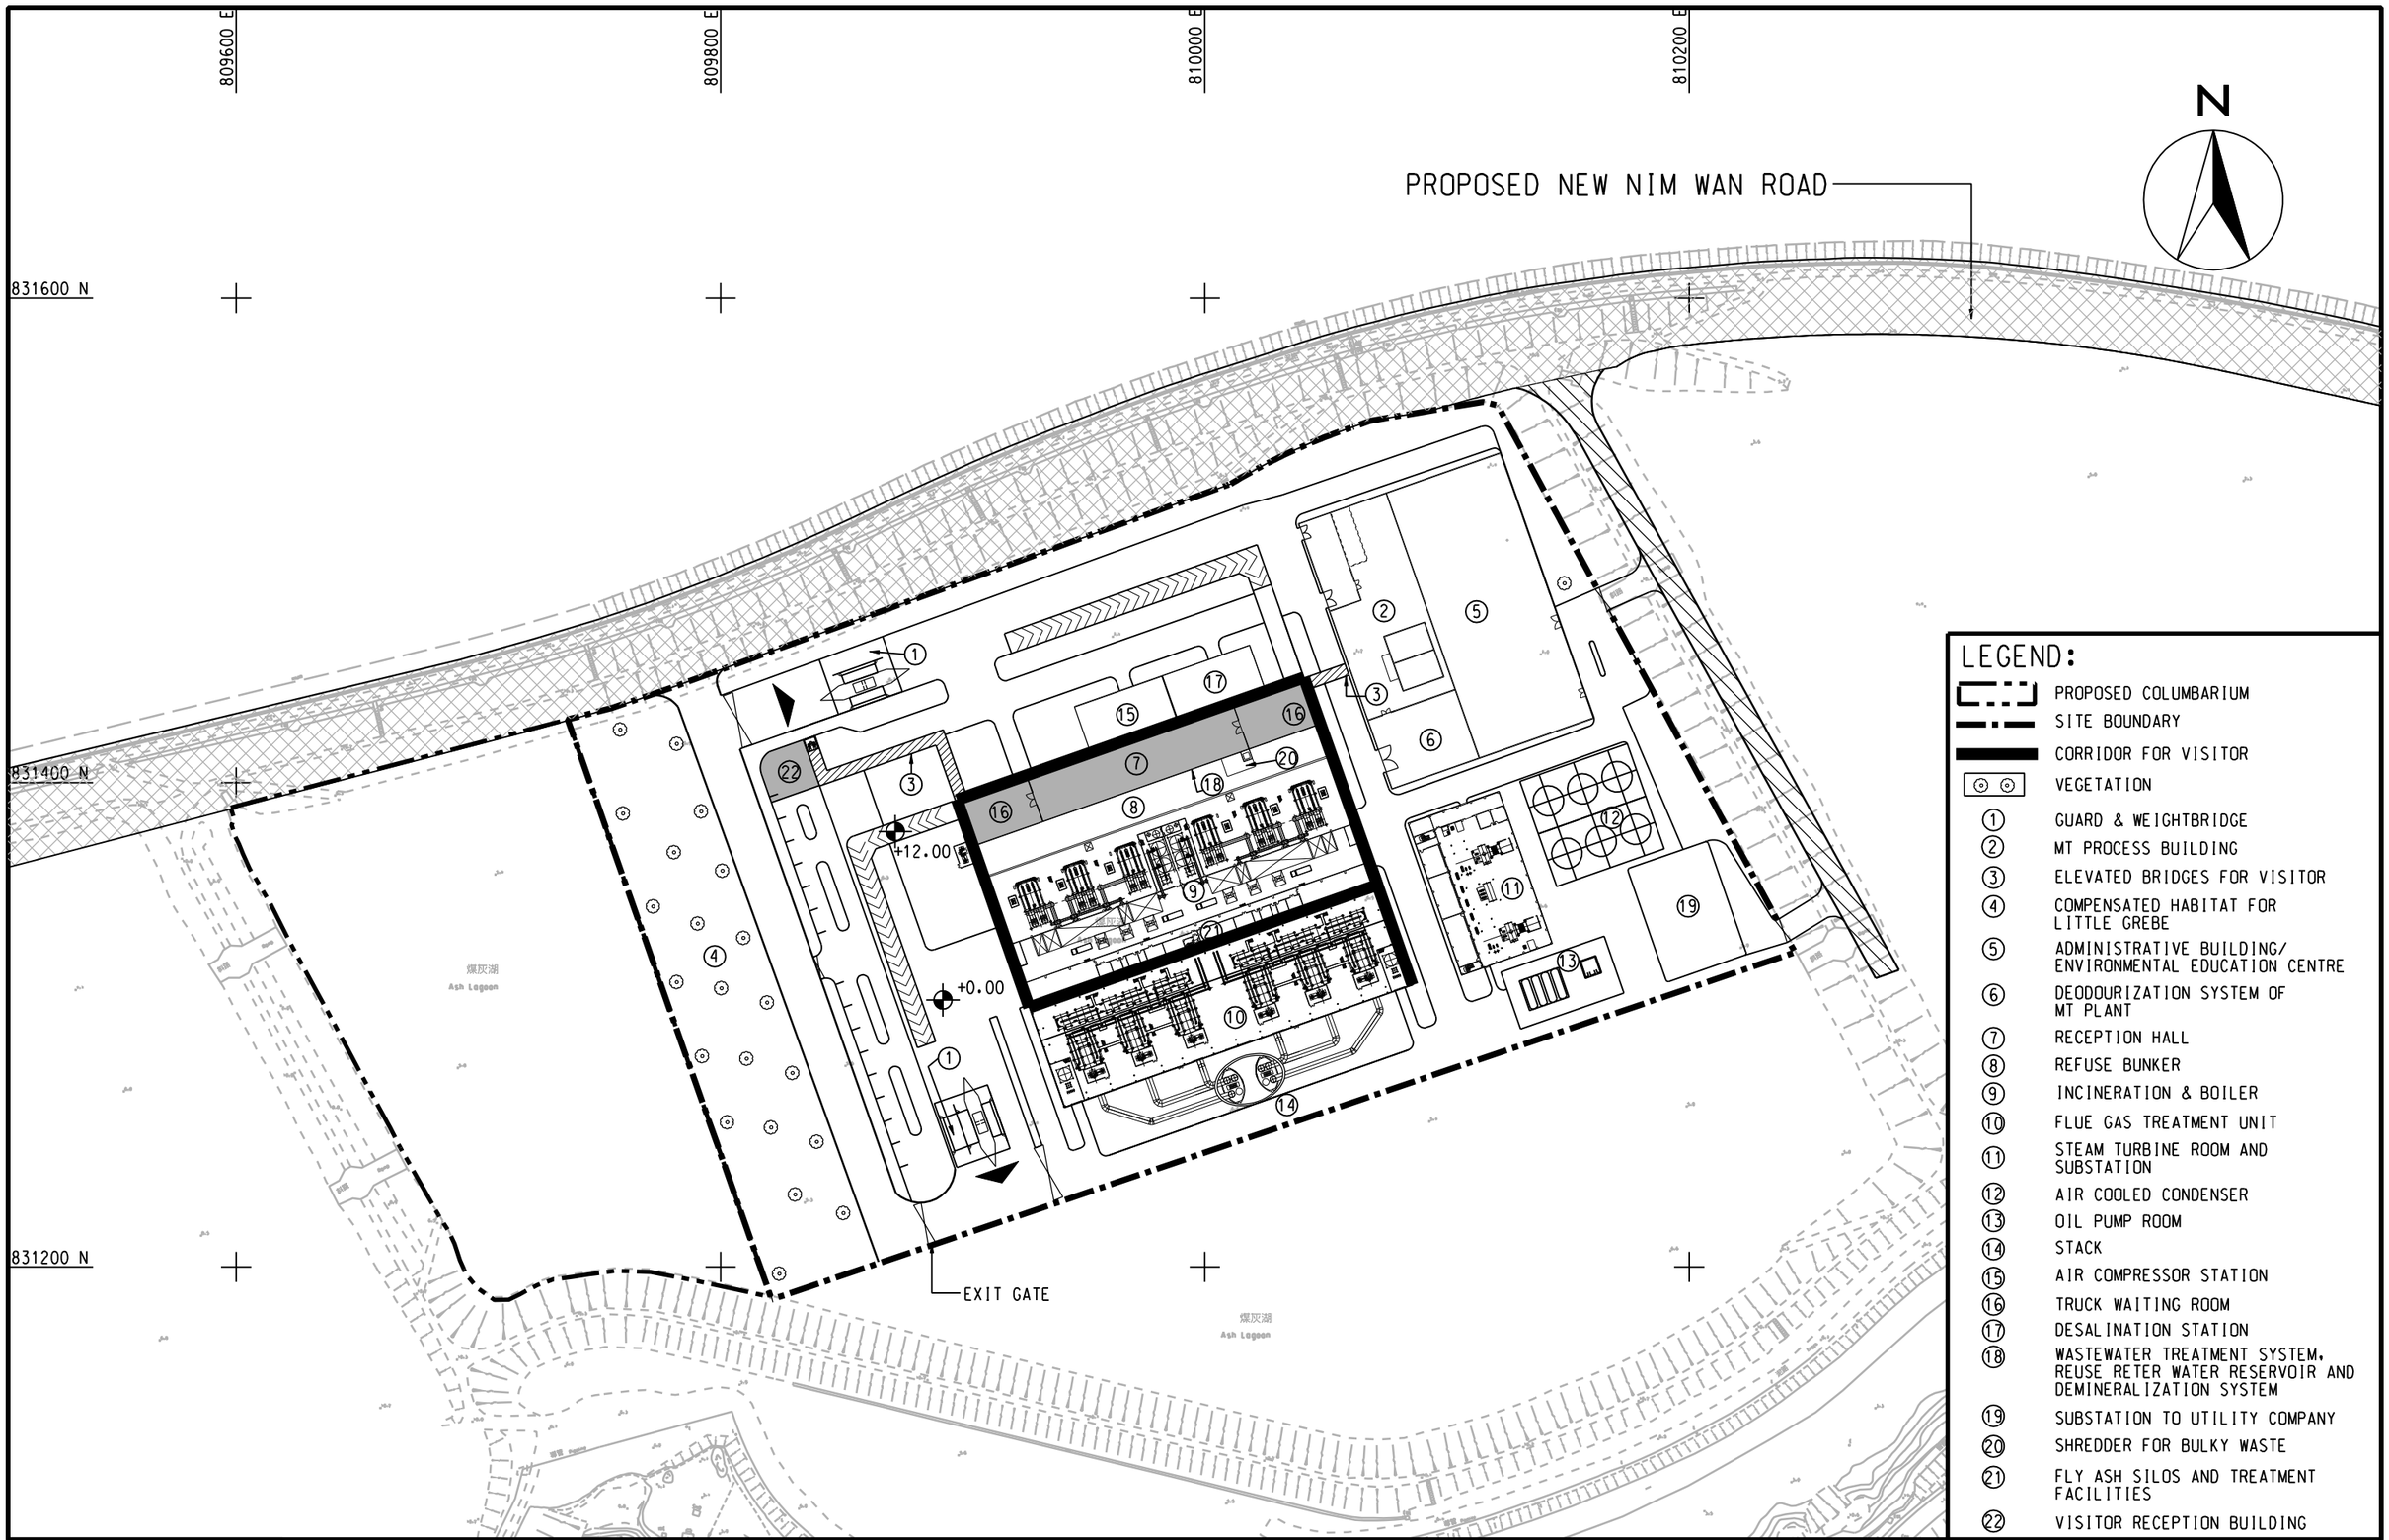

AECOM

AGREEMENT NO. CE 29/2008 (EP)
ENGINEERING INVESTIGATION AND ENVIRONMENTAL STUDIES FOR INTEGRATED WASTE MANAGEMENT FACILITIES PHASE 1 - FEASIBILITY STUDY

GENERAL LAYOUT OF THE IWMF AT THE TSANG TSUI ASH LAGOONS SITE

SCALE	A3 1 : 2500	DATE	JAN. 2011
CHECK	–	DRAWN	LJP
JOB No.	60051148	DRAWING No. FIGURE 2.3	REV –

DATE 2011-1-25 wux3

Q:\project\60051148\drawing\REPORT\DRAFT\EIA\FIGURE 2 3.dgn