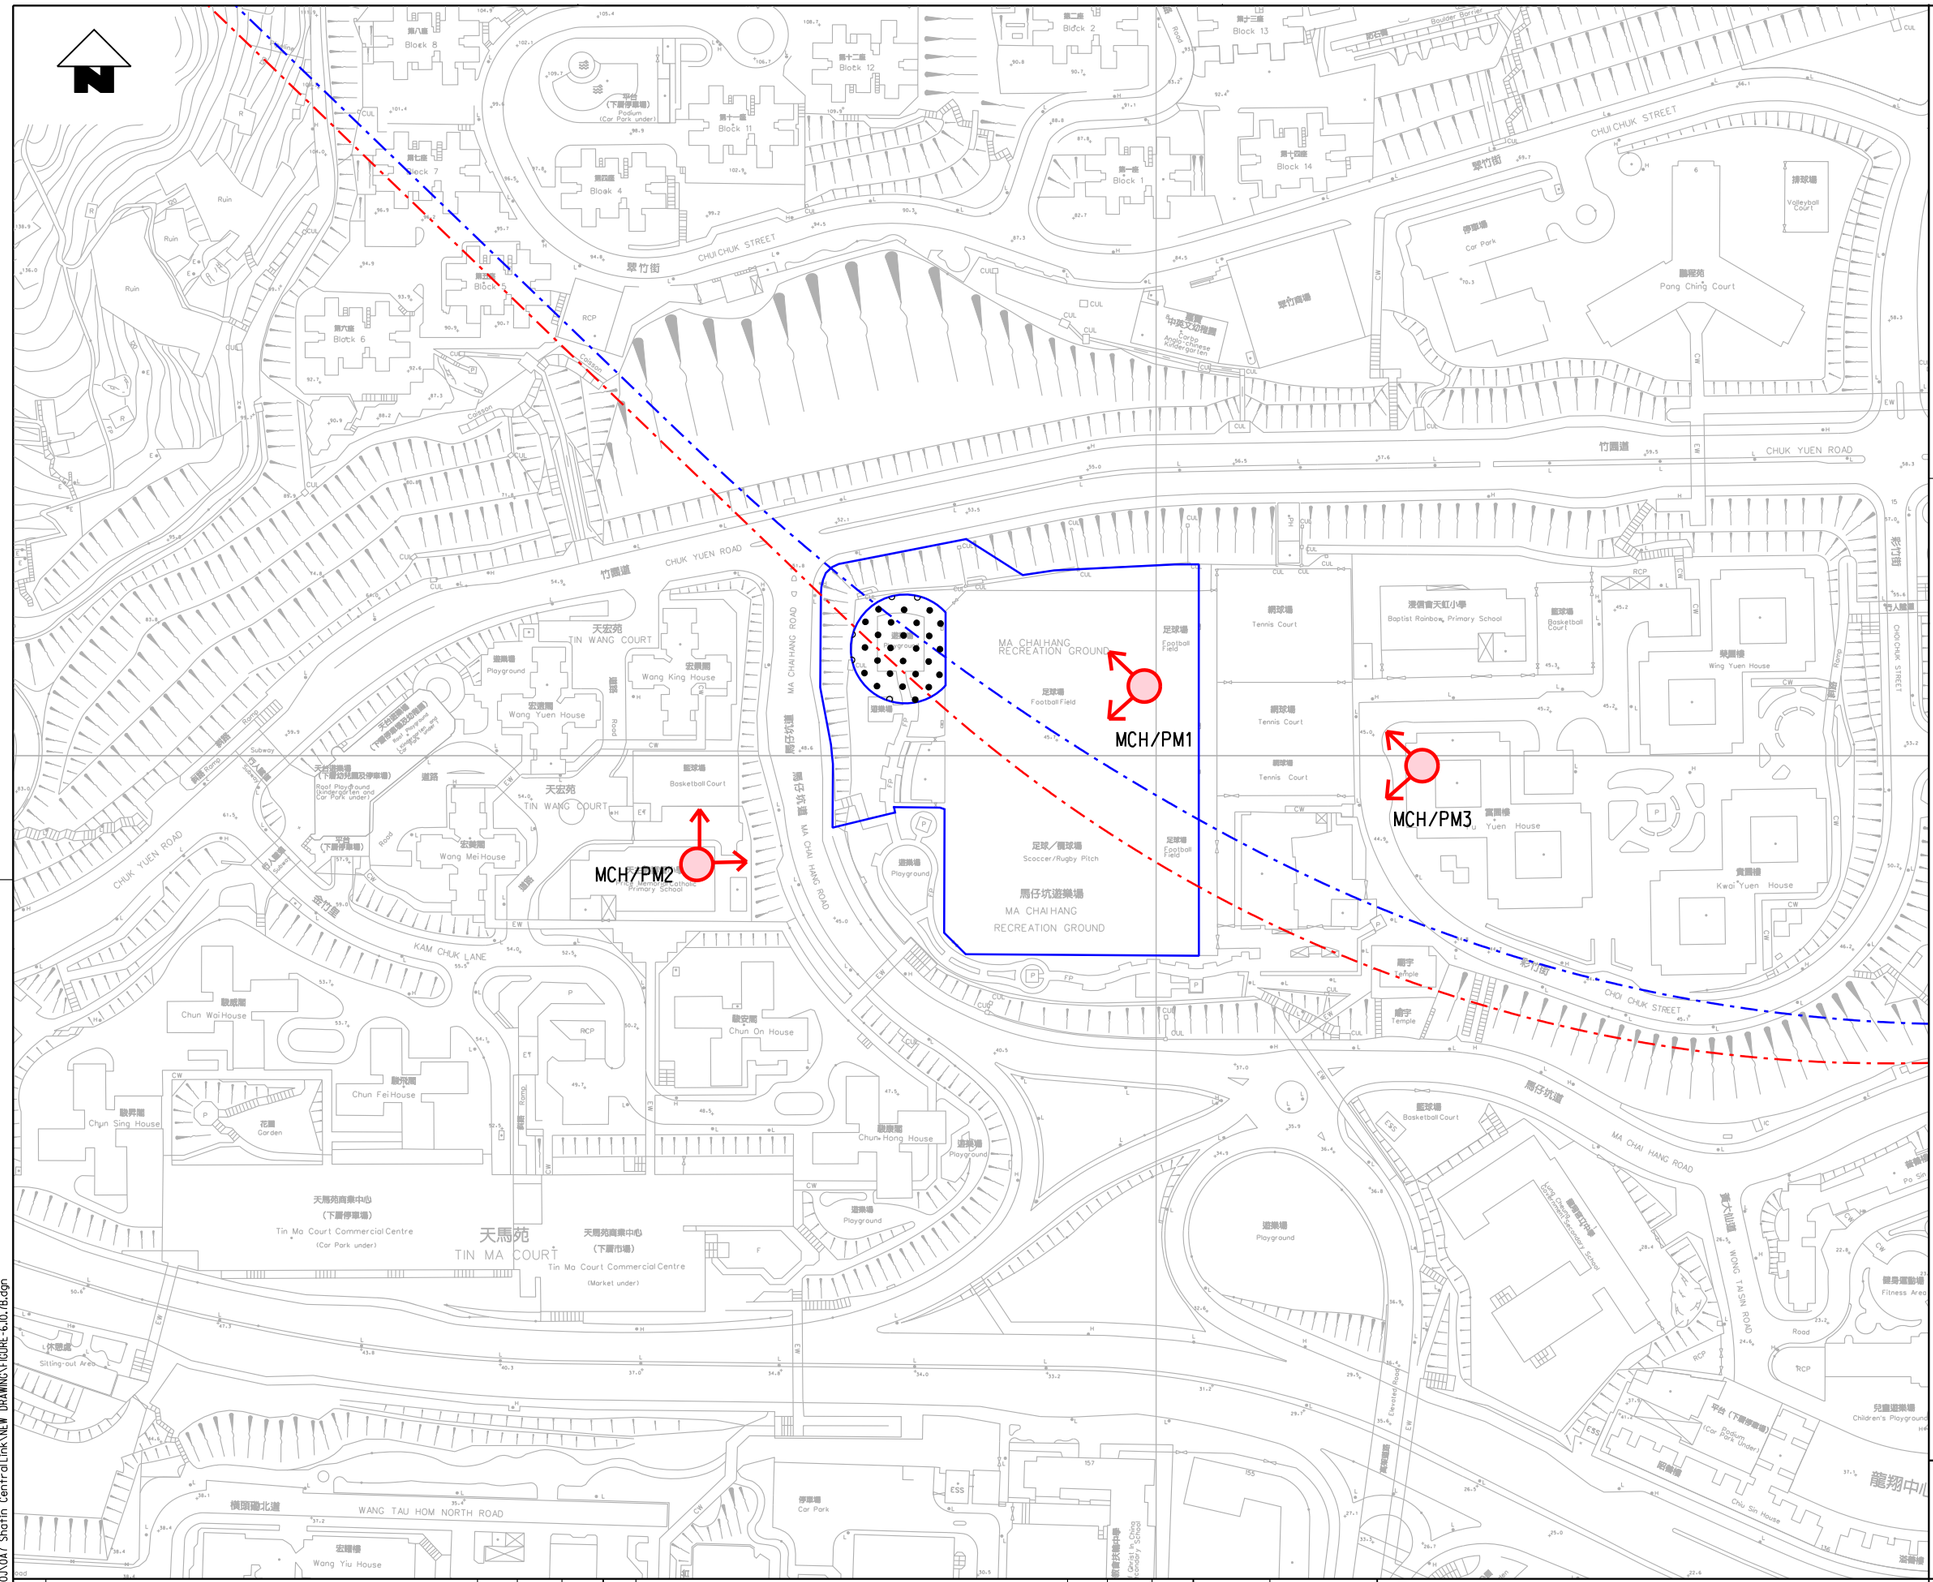

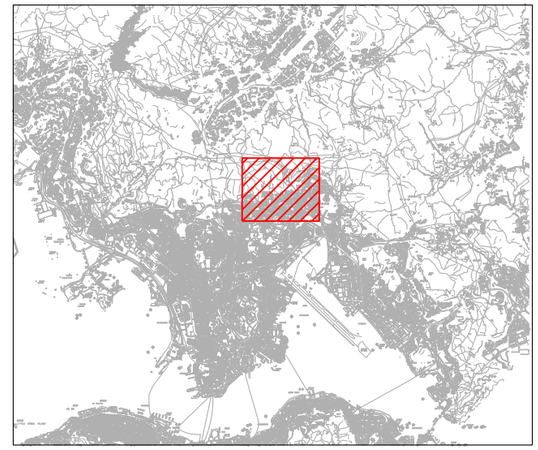

KEY PLAN

LEGEND:

- PROPOSED SITE AREA
- MCH/PM2 — PHOTOMONTAGE VIEW POINT LOCATION
- LOCATION OF PROPOSED VENT BUILDING

0 10 20 30 40 50
METRES
1 : 2000

REV	DESCRIPTION	BY	DATE	APPROVED

DRAWN	HW
DESIGNED	EL
CHECKED	KN
APPROVED	AC
DATE	14/JAN/2011

DO NOT SCALE DRAWINGS. ALL DIMENSIONS SHALL BE VERIFIED ON SITE.
© MTR CORPORATION LIMITED 2008 COPYRIGHT IN RESPECT OF THIS DRAWING / DOCUMENT IS OWNED BY THE MTR CORPORATION LIMITED OF HONG KONG. NO REPRODUCTION OF THE DRAWING / DOCUMENT OR ANY PART BY WHATEVER MEANS IS PERMITTED WITHOUT THE PRIOR WRITTEN CONSENT OF THE MTR CORPORATION LIMITED.

MTR

SHATIN TO CENTRAL LINK

ORIGINATOR
ARUP Ove Arup & Partners Hong Kong Limited

CADD REF.
FIGURE 6.10.7B.DGN

TITLE
NEX 2206 - TAW TO HUH SECTION
LANDSCAPE AND VISUAL IMPACT ASSESSMENT
PHOTOMONTAGE VIEW POINT - MA CHAI HANG VENT BUILDING

SCALE	DRAWING NO.	REV.
1 : 2000 (A3)	FIGURE 6.10.7	C

PLOT DRV: K:\Microstation Standard\Printer Driver\A3 COLOUR.plt
MODELNAME: Default PRINTED BY: designer3 2011/1/17 %æ0%é6 02:27:5l
FILENAME: K:\Project\HK PROJ\0A7 Shatin Central Link\NEW DRAWING\FIGURE-6.10.7B.dgn