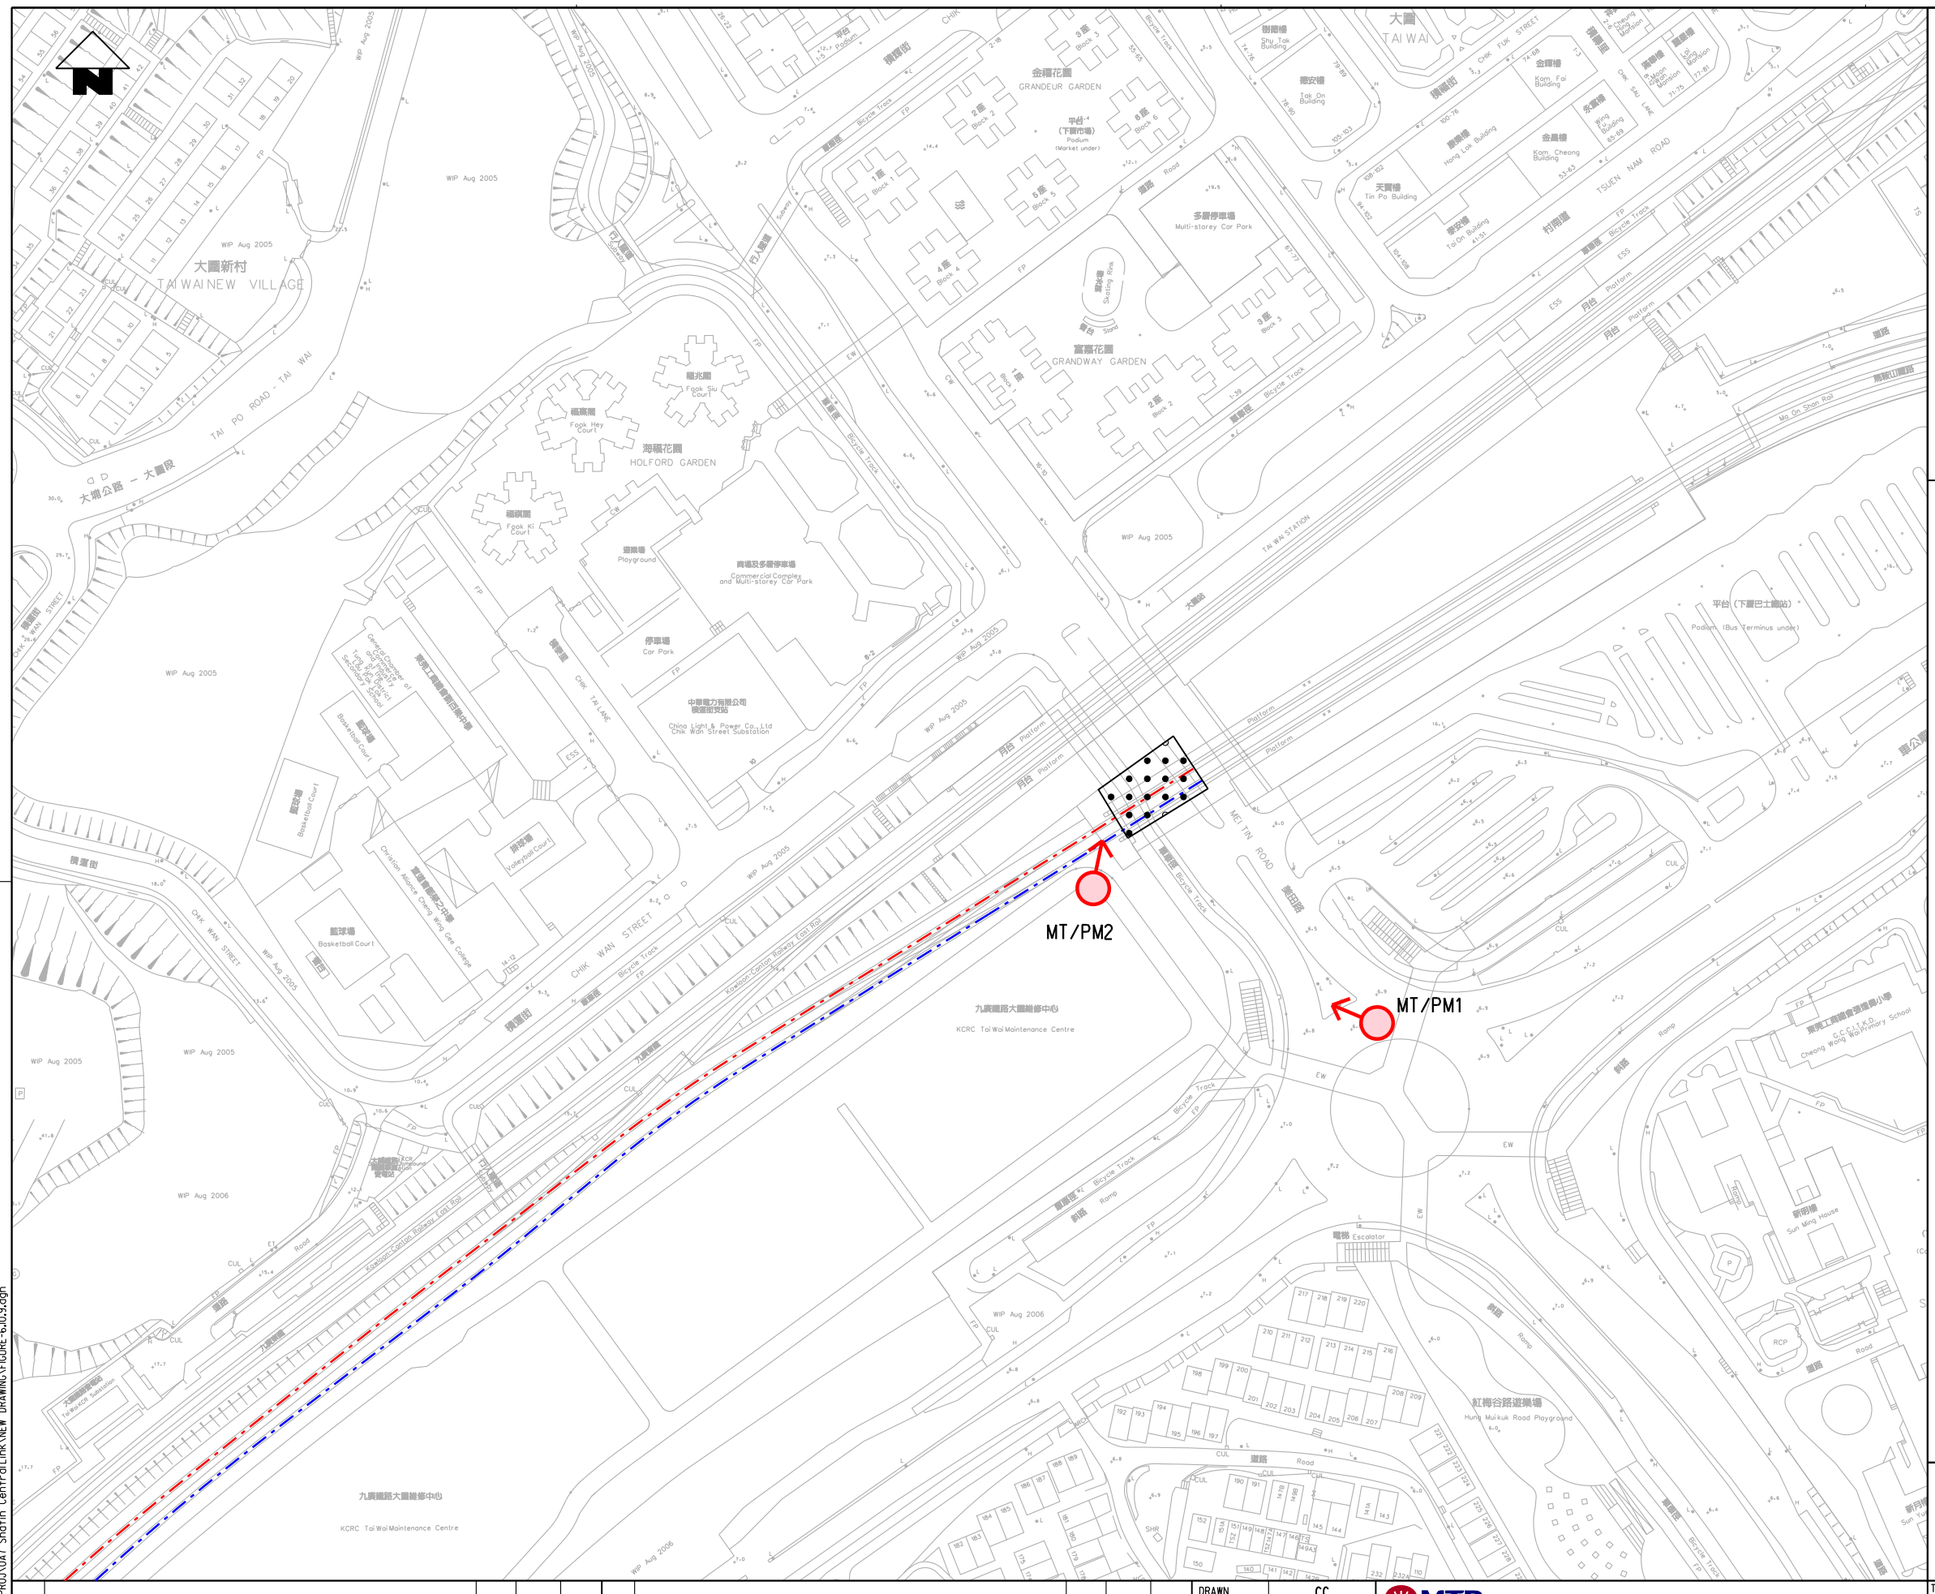

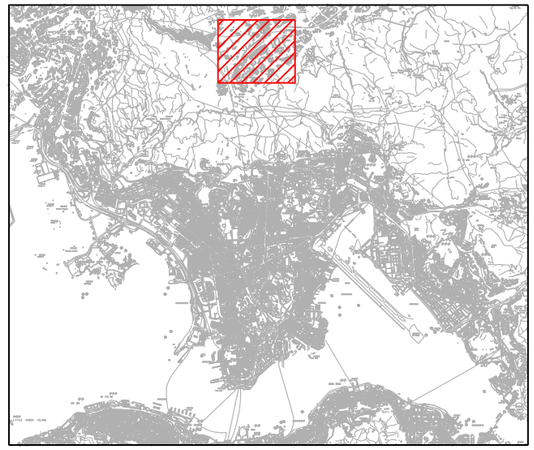

KEY PLAN

LEGEND:

MT/PM2 — PHOTOMONTAGE VIEW POINT LOCATION

LOCATION OF PROPOSED NOISE COVER AT MEI TIN ROAD

0 10 20 30 40 50
METRES
1 : 2000

REV	DESCRIPTION	BY	DATE	APPROVED

DRAWN	CC
DESIGNED	ALC
CHECKED	KN
APPROVED	AC
DATE	25/MAR/2011

DO NOT SCALE DRAWINGS. ALL DIMENSIONS SHALL BE VERIFIED ON SITE.
©MTR CORPORATION LIMITED 2008 COPYRIGHT IN RESPECT OF THIS DRAWING / DOCUMENT IS OWNED BY THE MTR CORPORATION LIMITED OF HONG KONG. NO REPRODUCTION OF THE DRAWING / DOCUMENT OR ANY PART BY WHATEVER MEANS IS PERMITTED WITHOUT THE PRIOR WRITTEN CONSENT OF THE MTR CORPORATION LIMITED.

MTR

SHATIN TO CENTRAL LINK

ORIGINATOR
ARUP Ove Arup & Partners Hong Kong Limited

CADD REF. FIGURE-6.10.9.dgn

TITLE
NEX 2206 - TAW TO HUH SECTION
LANDSCAPE AND VISUAL IMPACT ASSESSMENT
PHOTOMONTAGE VIEW POINT
NOISE COVER AT MEI TIN ROAD

SCALE 1 : 2000 (A3)
DRAWING NO. FIGURE 6.10.9
REV. -

PLOT DRV: K:\Microstation Standard\Printer Driver\A3 COLOUR.plt
MODELNAME: Default PRINTED BY: designer3 20//3/28
FILENAME: K:\Project\HK PROJ\OAT Shatin Central Link\NEW DRAWING\FIGURE-6.10.9.dgn