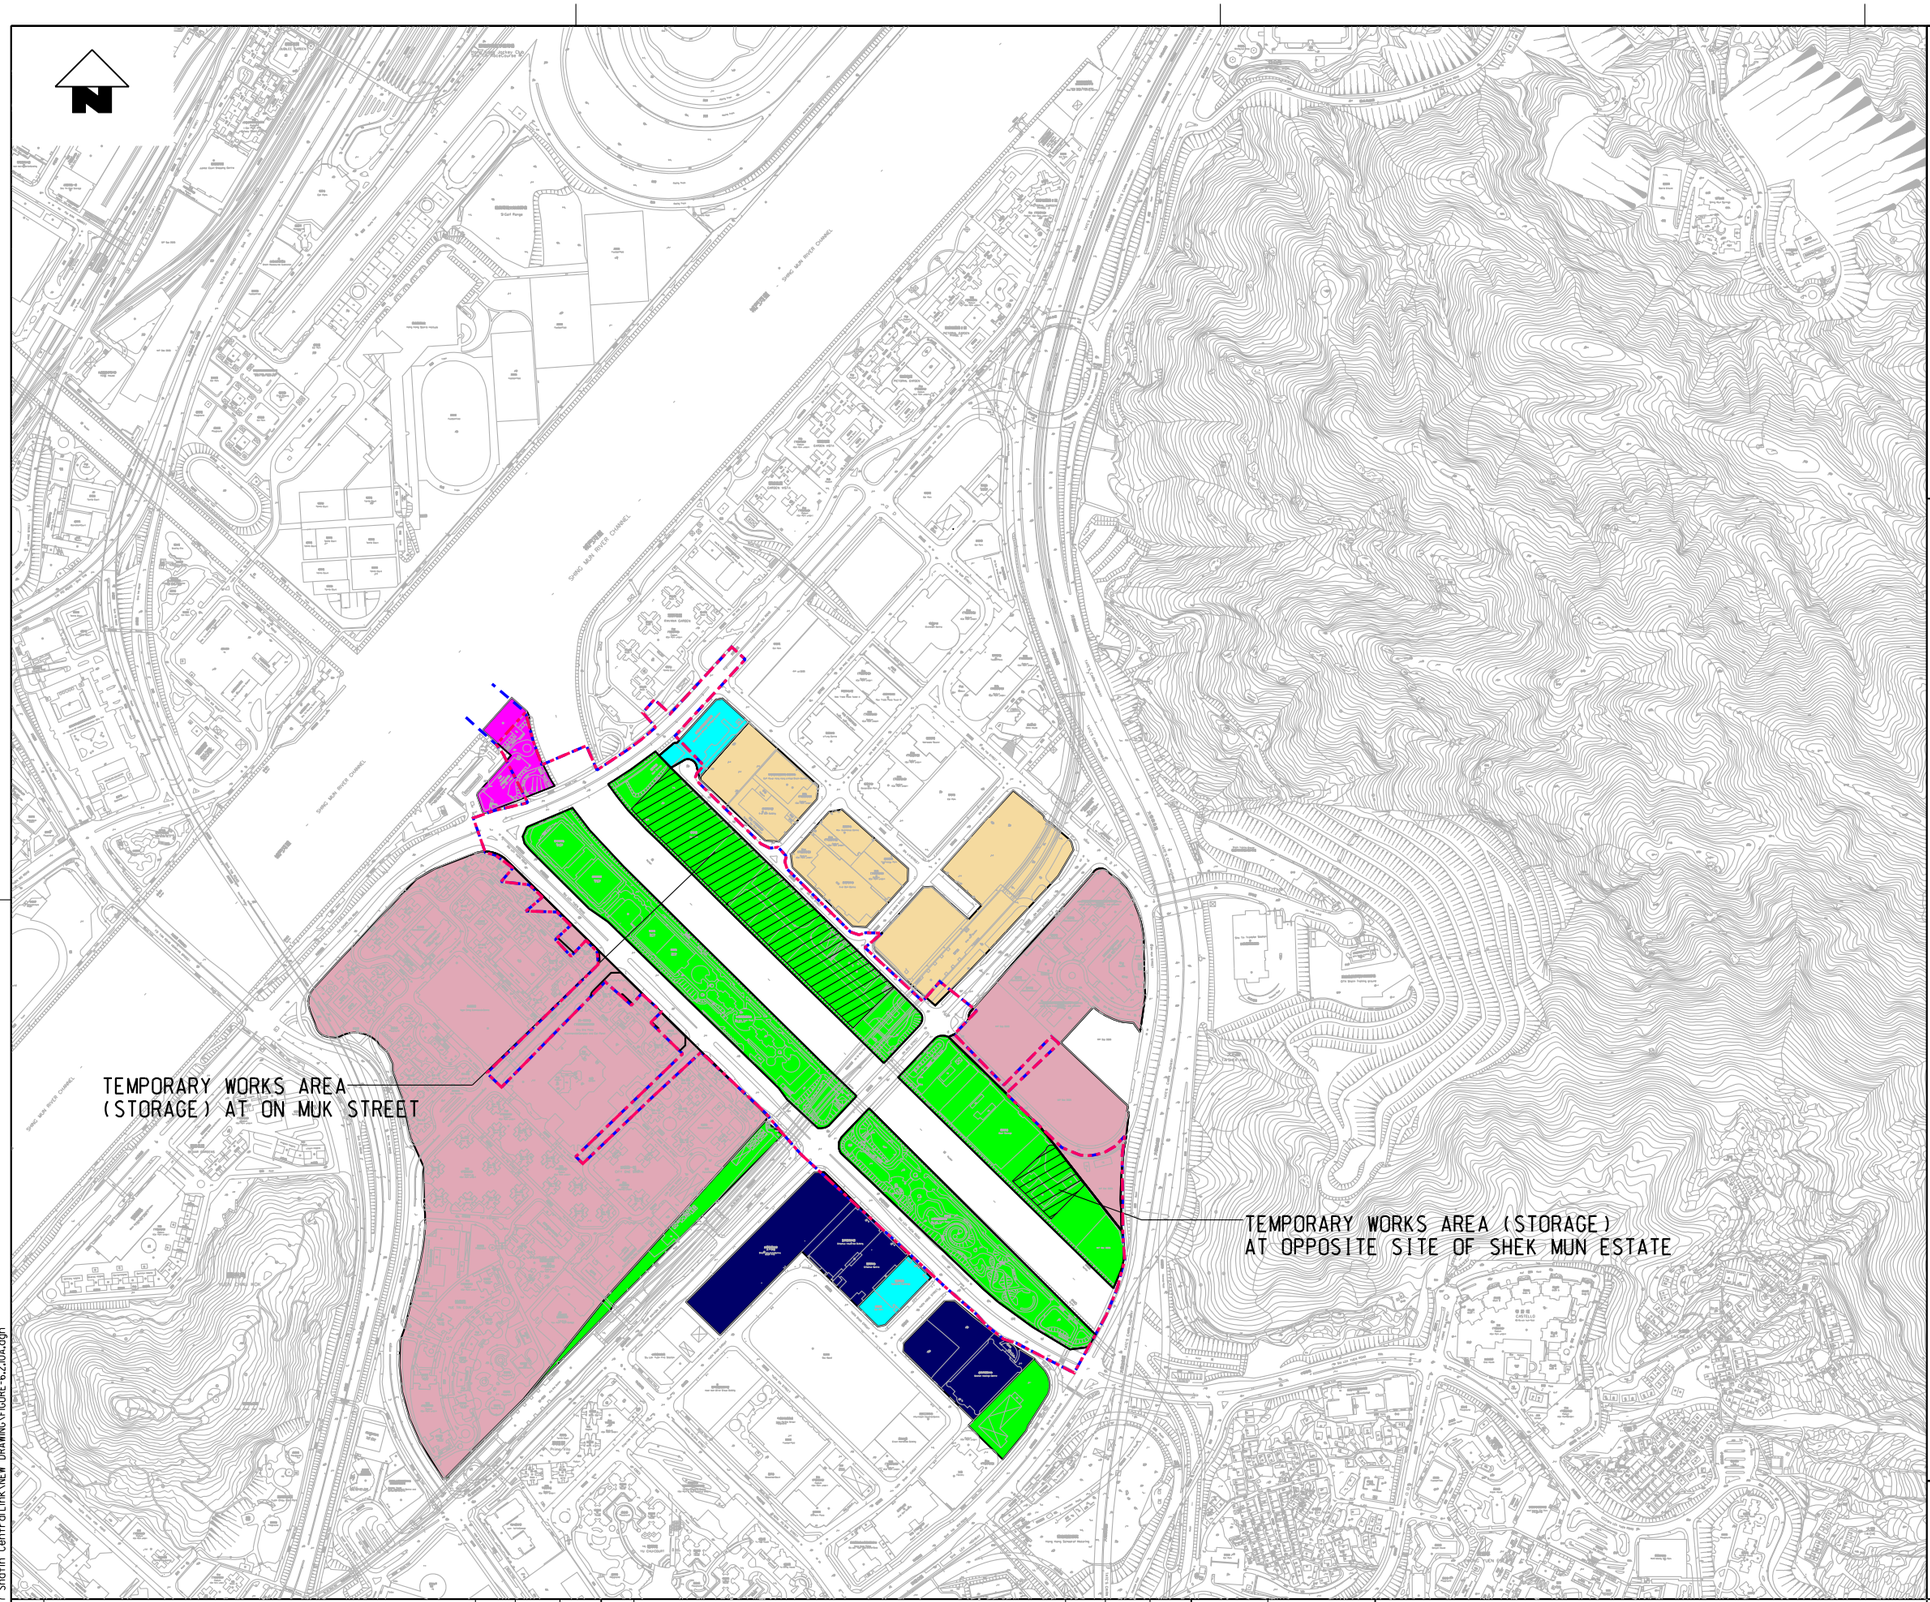

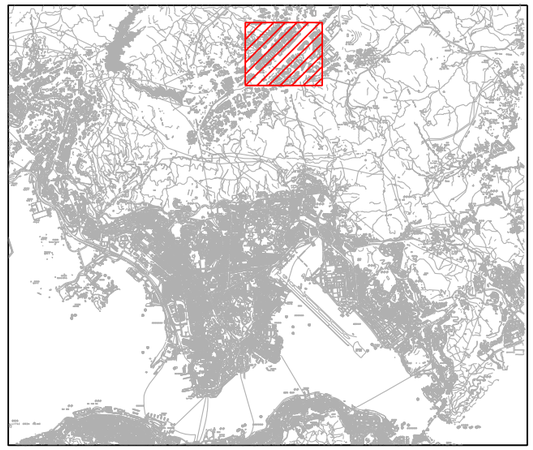

KEY PLAN

LEGEND:

- PRIMARY ZONE OF VISUAL INFLUENCE
- TEMPORARY WORKS AREA (STORAGE)
- GOVERNMENT/INSTITUTION /COMMUNITY
- OPEN SPACE
- RESIDENTIAL (GROUP A)
- OTHER SPECIFIED USES
- COMPREHENSIVE DEVELOPMENT AREA
- INDUSTRIAL

0 50 100 150 200 250
METRES
1 : 7500

REV	DESCRIPTION	BY	DATE	APPROVED	REV	DESCRIPTION	BY	DATE	APPROVED

DRAWN	MK
DESIGNED	EL
CHECKED	ALC
APPROVED	KN
DATE	NOV/2011

DO NOT SCALE DRAWINGS. ALL DIMENSIONS SHALL BE VERIFIED ON SITE.
© MTR CORPORATION LIMITED 2008 COPYRIGHT IN RESPECT OF THIS DRAWING / DOCUMENT IS OWNED BY THE MTR CORPORATION LIMITED OF HONG KONG. NO REPRODUCTION OF THE DRAWING / DOCUMENT OR ANY PART BY WHATEVER MEANS IS PERMITTED WITHOUT THE PRIOR WRITTEN CONSENT OF THE MTR CORPORATION LIMITED.

MTR

SHATIN TO CENTRAL LINK

ORIGINATOR
ARUP Ove Arup & Partners Hong Kong Limited

CADD REF. FIGURE-6.2.10A.dgn

TITLE
NEX 2206 - TAW TO HUH SECTION
LANDSCAPE AND VISUAL IMPACT ASSESSMENT
PLANNING & DEVELOPMENT FRAMEWORK (OZP)
WORKS AREA (STORAGE) AT SHEK MUN

SCALE 1 : 7500 (A3)
DRAWING NO. FIGURE 6.2.10
REV. A

PLOT DRV: K:\Microstation Standard\Printer Driver\A3 COLOUR.plt
MODELNAME: DefaulT PRINTED BY: lec04 20M/N/D %yu%m%d%t 09:33:06
FILENAME: K:\HK Project\0A7 Shatin Central LINK\NEW DRAWING\FIGURE 6.2.10A.dgn