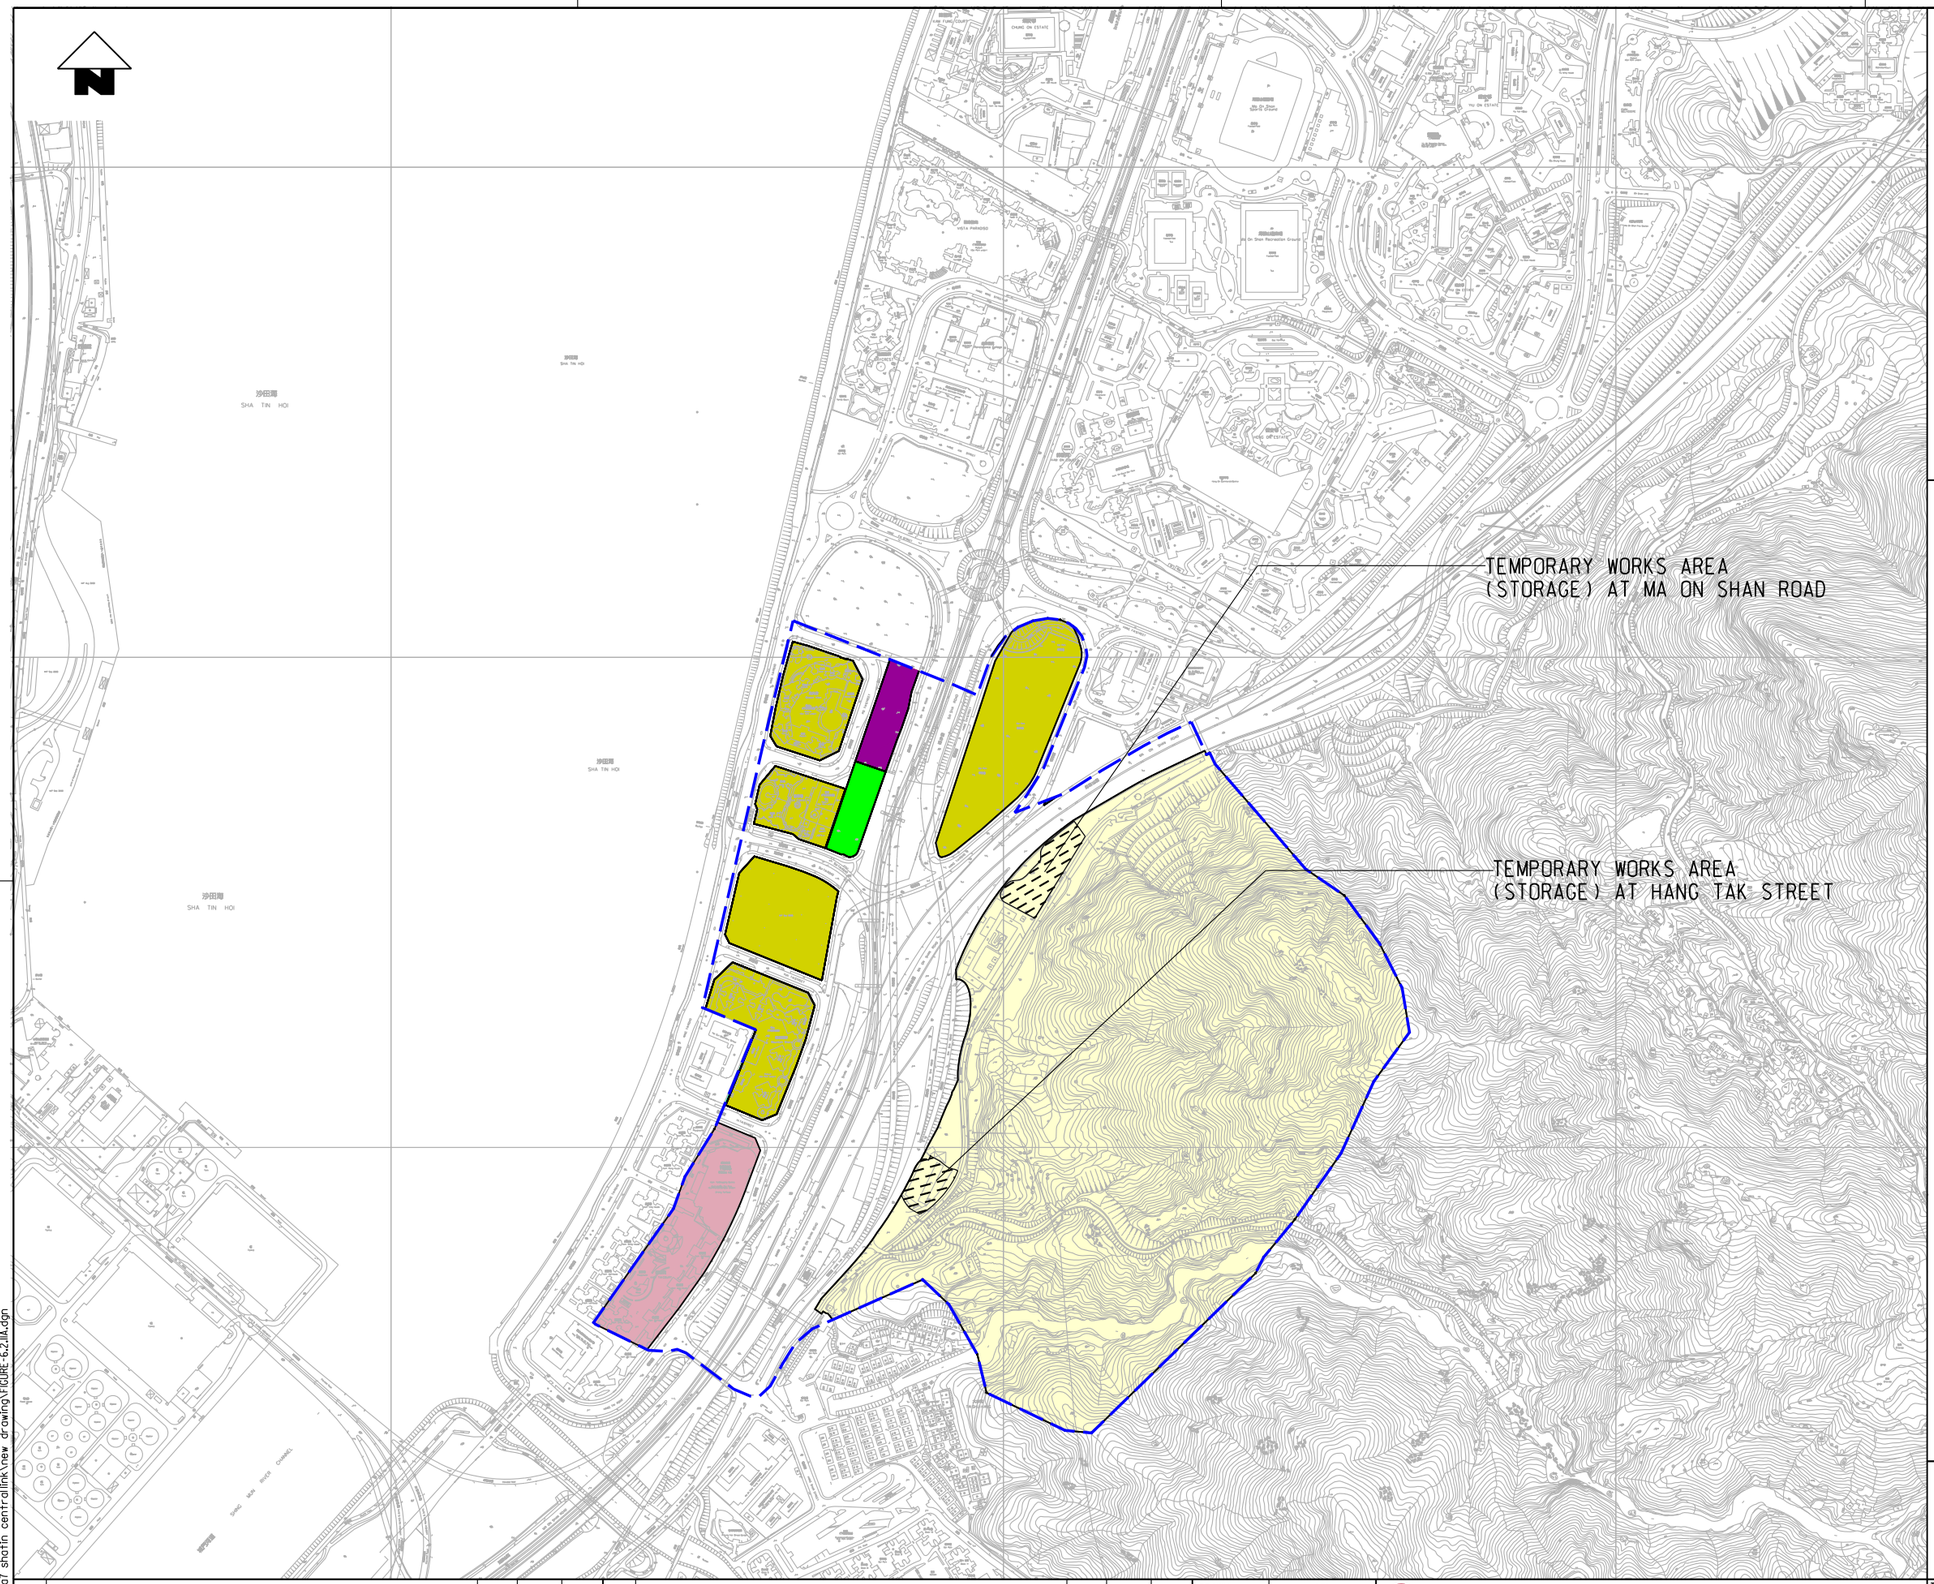

KEY PLAN

LEGEND:

- PRIMARY ZONE OF VISUAL INFLUENCE
- TEMPORARY WORKS AREA (STORAGE)
- OPEN SPACE
- RESIDENTIAL (GROUP A)
- RESIDENTIAL (GROUP B)
- COMMERCIAL
- GREEN BELT

0 50 100 150 200 250
METRES
1 : 7500

REV	DESCRIPTION	BY	DATE	APPROVED	REV	DESCRIPTION	BY	DATE	APPROVED

DRAWN	MK
DESIGNED	EL
CHECKED	ALC
APPROVED	KN
DATE	NOV/2011

DO NOT SCALE DRAWINGS. ALL DIMENSIONS SHALL BE VERIFIED ON SITE.
© MTR CORPORATION LIMITED 2008 COPYRIGHT IN RESPECT OF THIS DRAWING / DOCUMENT IS OWNED BY THE MTR CORPORATION LIMITED OF HONG KONG. NO REPRODUCTION OF THE DRAWING / DOCUMENT OR ANY PART BY WHATEVER MEANS IS PERMITTED WITHOUT THE PRIOR WRITTEN CONSENT OF THE MTR CORPORATION LIMITED.

MTR

SHATIN TO CENTRAL LINK

ORIGINATOR
ARUP Ove Arup & Partners Hong Kong Limited

CADD REF.
FIGURE-6.2.11A.dgn

TITLE
NEX 2206 - TAW TO HUH SECTION
LANDSCAPE AND VISUAL IMPACT ASSESSMENT
PLANNING & DEVELOPMENT FRAMEWORK (OZP)
WORKS AREA (STORAGE) AT MA ON SHAN

SCALE 1 : 7500 (A3)
DRAWING NO. FIGURE 6.2.11
REV. A

PLOT DRV: K:\Microstation Standard\Printer Driver\A3 COLOUR.plt
MODELNAME: Default PRINTED BY: tech2 9/10/2011 9h05 PM
FILENAME: k:\trk project\oa7 shatin central link\new drawing\FIGURE-6.2.11A.dgn