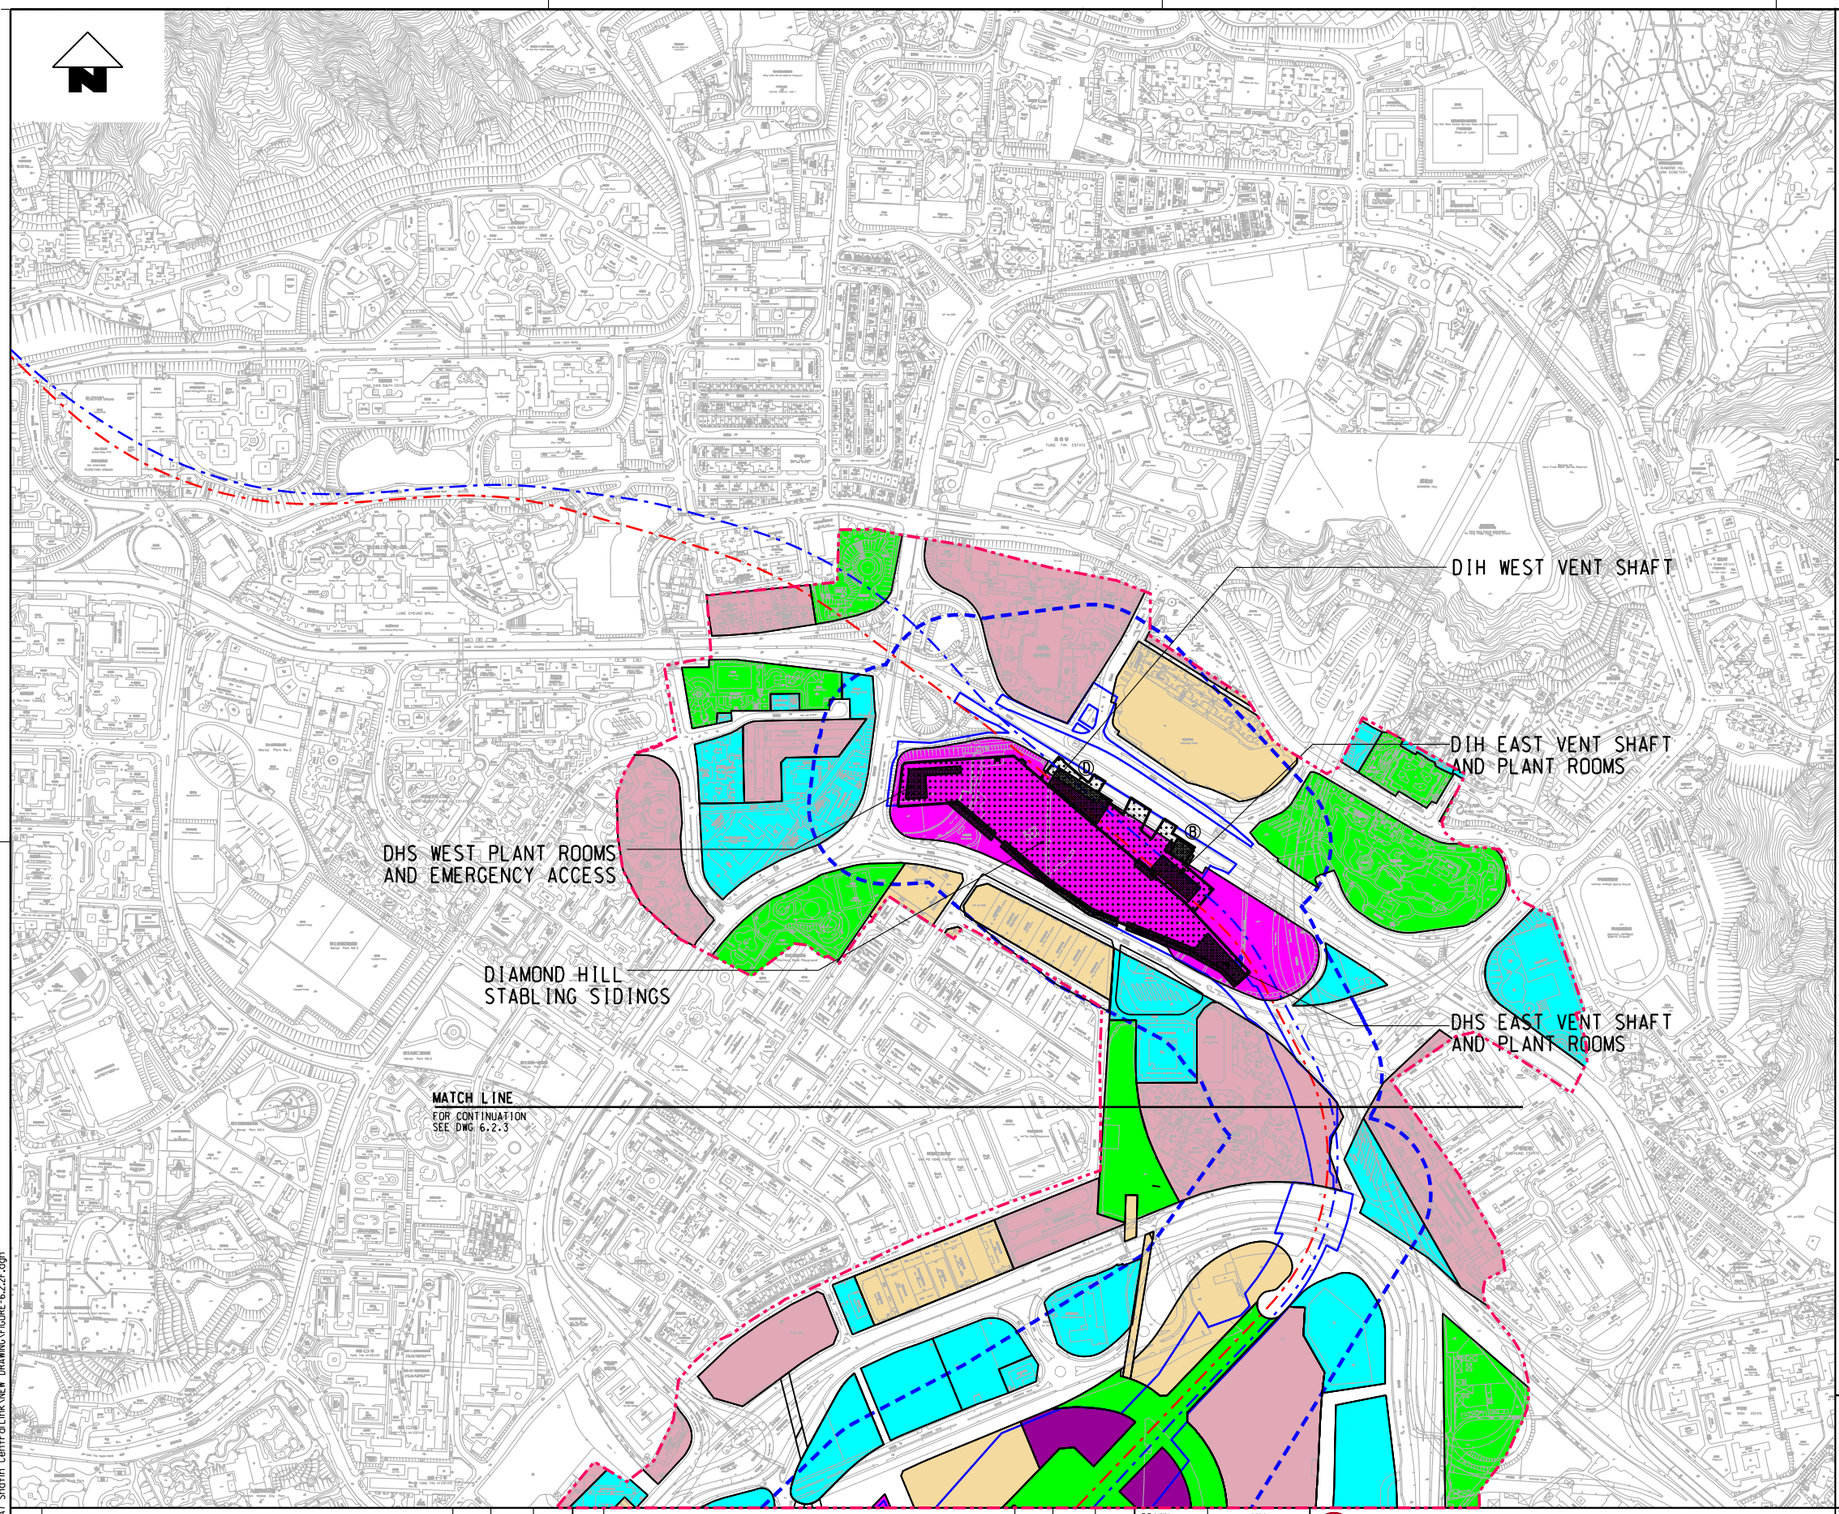

KEY PLAN

LEGEND:

- LANDSCAPE IMPACT STUDY BOUNDARY (100M FROM WORKS)
- SCL ALIGNMENT
- WORKS SITE/SURFACE CONSTRUCTION ACTIVITIES
- PRIMARY ZONE OF VISUAL INFLUE NCE
- PROPOSED STATION
- PROPOSED ABOVE GROUND STRUCTURES
- Ⓐ STATION ENTRANCE
- GOVERNMENT/INSTITUTION /COMMUNITY
- OPEN SPACE
- RESIDENTIAL (GROUP A)
- COMPREHENSIVE DEVELOPMENT AREA
- OTHER SPECIFIED USES
- COMMERCIAL

0 50 100 150 200 250
METRES
1 : 7500

REV	DESCRIPTION	BY	DATE	APPROVED	REV	DESCRIPTION	BY	DATE	APPROVED

DRAWN	HW
DESIGNED	ML
CHECKED	ALC
APPROVED	KN
DATE	NOV/2011

DO NOT SCALE DRAWINGS. ALL DIMENSIONS SHALL BE VERIFIED ON SITE.
© MTR CORPORATION LIMITED 2008 COPYRIGHT IN RESPECT OF THIS DRAWING / DOCUMENT IS OWNED BY THE MTR CORPORATION LIMITED OF HONG KONG. NO REPRODUCTION OF THE DRAWING / DOCUMENT OR ANY PART BY WHATEVER MEANS IS PERMITTED WITHOUT THE PRIOR WRITTEN CONSENT OF THE MTR CORPORATION LIMITED.

MTR

SHATIN TO CENTRAL LINK

ORIGINATOR

ARUP Ove Arup & Partners Hong Kong Limited

CADD REF. FIGURE-6.2.2F.dgn

TITLE

NEX 2206 - TAW TO HUH SECTION
LANDSCAPE AND VISUAL IMPACT ASSESSMENT
PLANNING & DEVELOPMENT FRAMEWORK(OZP)
DIAMOND HILL STATION AND STABLING SIDINGS

SCALE 1 : 7500 (A3)

DRAWING NO. FIGURE 6.2.2

REV. F

PLOT DRV: K:\Microstation Standard\Printer Driver\A3 COLOUR.plt
MODELNAME: Default PRINTED BY: tech4 2011/11/10 9/64W9/64E 10:56:33
FILENAME: K:\HK Project\OAT Shatin CentralLink\NEW DRAWING\FIGURE-6.2.2F.dgn