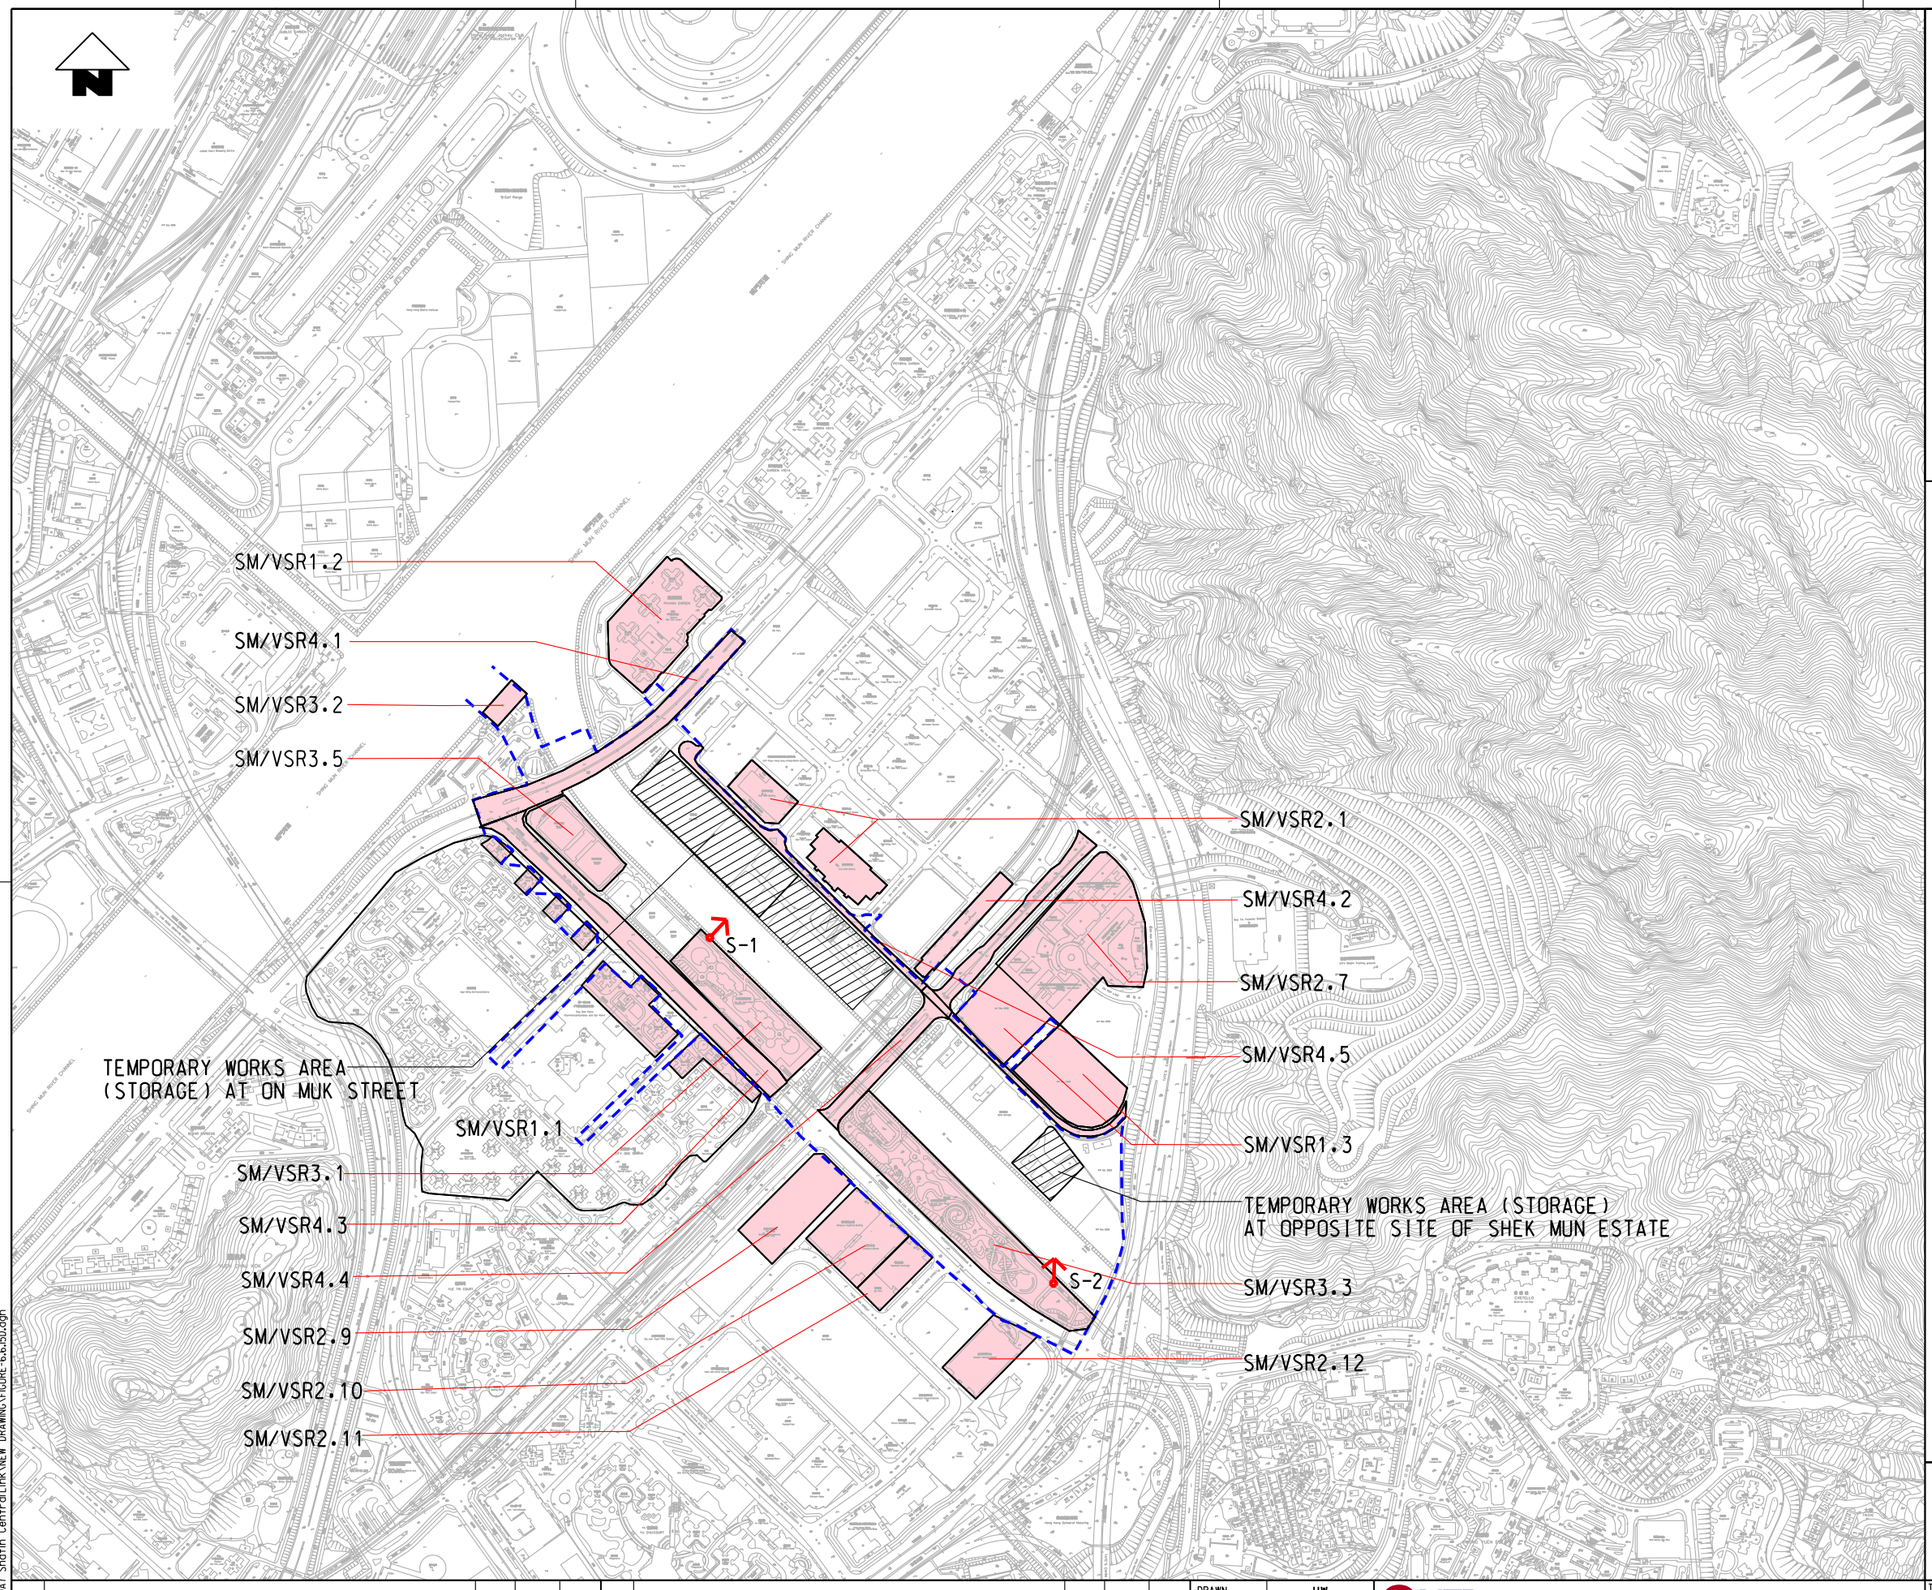

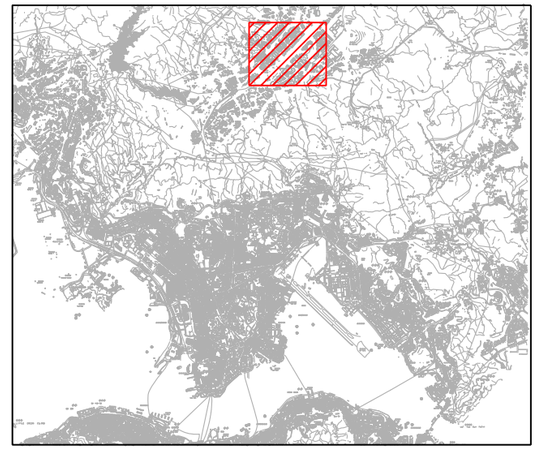

KEY PLAN

LEGEND:

PRIMARY ZONE OF VISUAL INFLUENCE

TEMPORARY WORKS AREA (STORAGE)

N-1 PHOTO VIEWPOINT LOCATION

SCL ALIGNMENT

VISUAL SENSITIVE RECEIVERS

SM/VSR 1.1- City One Shatin

SM/VSR 1.2- Ravana Garden

SM/VSR 1.3- Shek Mun Estate

SM/VSR 2.1- Ever Gain Centre and Ever Gain Plaza

SM/VSR 2.7- International Christian School/ Hong Kong Baplist Univeristy Affiliate School Wong Kam Fai Secondary and Primary School

SM/VSR 2.9- Shatin Industry Centre

SM/VSR 2.10- Chiaphua Centre

SM/VSR 2.11- PCCW Building

SM/VSR 2.12- Golden Centre

SM/VSR 3.1- Siu Lek Yuen Road Playground (North)

SM/VSR 3.2- Star Seafood Floating Restaurant

SM/VSR 3.3- Siu Lek Yuen Road Playground (South)

SM/VSR 3.5- Siu Lek Yuen Road Grass Bowlong Ground

SM/VSR 4.1- Pedestrians and passengers along Tai Chung Kiu Road and Chap Wai Kon Street

SM/VSR 4.2- Shek Mun Station

SM/VSR 4.3- Pedestrians and passengers along Siu Lek Yuen Road (North)

SM/VSR 4.4- Pedestrians and passengers On Ming Street

SM/VSR 4.5- Pedestrians and passengers On Muk Street

0 50 100 150 200 250
METRES
1 : 7500

REV	DESCRIPTION	BY	DATE	APPROVED

DRAWN	HW
DESIGNED	EL
CHECKED	ALC
APPROVED	KN
DATE	NOV/2011

DO NOT SCALE DRAWINGS. ALL DIMENSIONS SHALL BE VERIFIED ON SITE.
© MTR CORPORATION LIMITED 2008 COPYRIGHT IN RESPECT OF THIS DRAWING / DOCUMENT IS OWNED BY THE MTR CORPORATION LIMITED OF HONG KONG. NO REPRODUCTION OF THE DRAWING / DOCUMENT OR ANY PART BY WHATEVER MEANS IS PERMITTED WITHOUT THE PRIOR WRITTEN CONSENT OF THE MTR CORPORATION LIMITED.

MTR

SHATIN TO CENTRAL LINK

ORIGINATOR

ARUP Ove Arup & Partners Hong Kong Limited

CADD REF. FIGURE-6.6.15D.dgn

TITLE

NEX 2206 - TAW TO HUH SECTION
LANDSCAPE AND VISUAL IMPACT ASSESSMENT
ZONE OF VISUAL INFLUENCE
WORKS AREA (STORAGE) AT SHEK MUN

SCALE 1 : 7500 (A3)

DRAWING NO. FIGURE 6.6.15

REV. D

PLOT DRV: K:\Microstation Standard\Printer Driver\A3 COLOUR.plt
MODELNAME: Default PRINTED BY: techi 20M/M/0 %&W%&E &06&2!
FILENAME: K:\HK Project\0A7 Shatin CentralLink\NEW DRAWING\FIGURE-6.6.15D.dgn