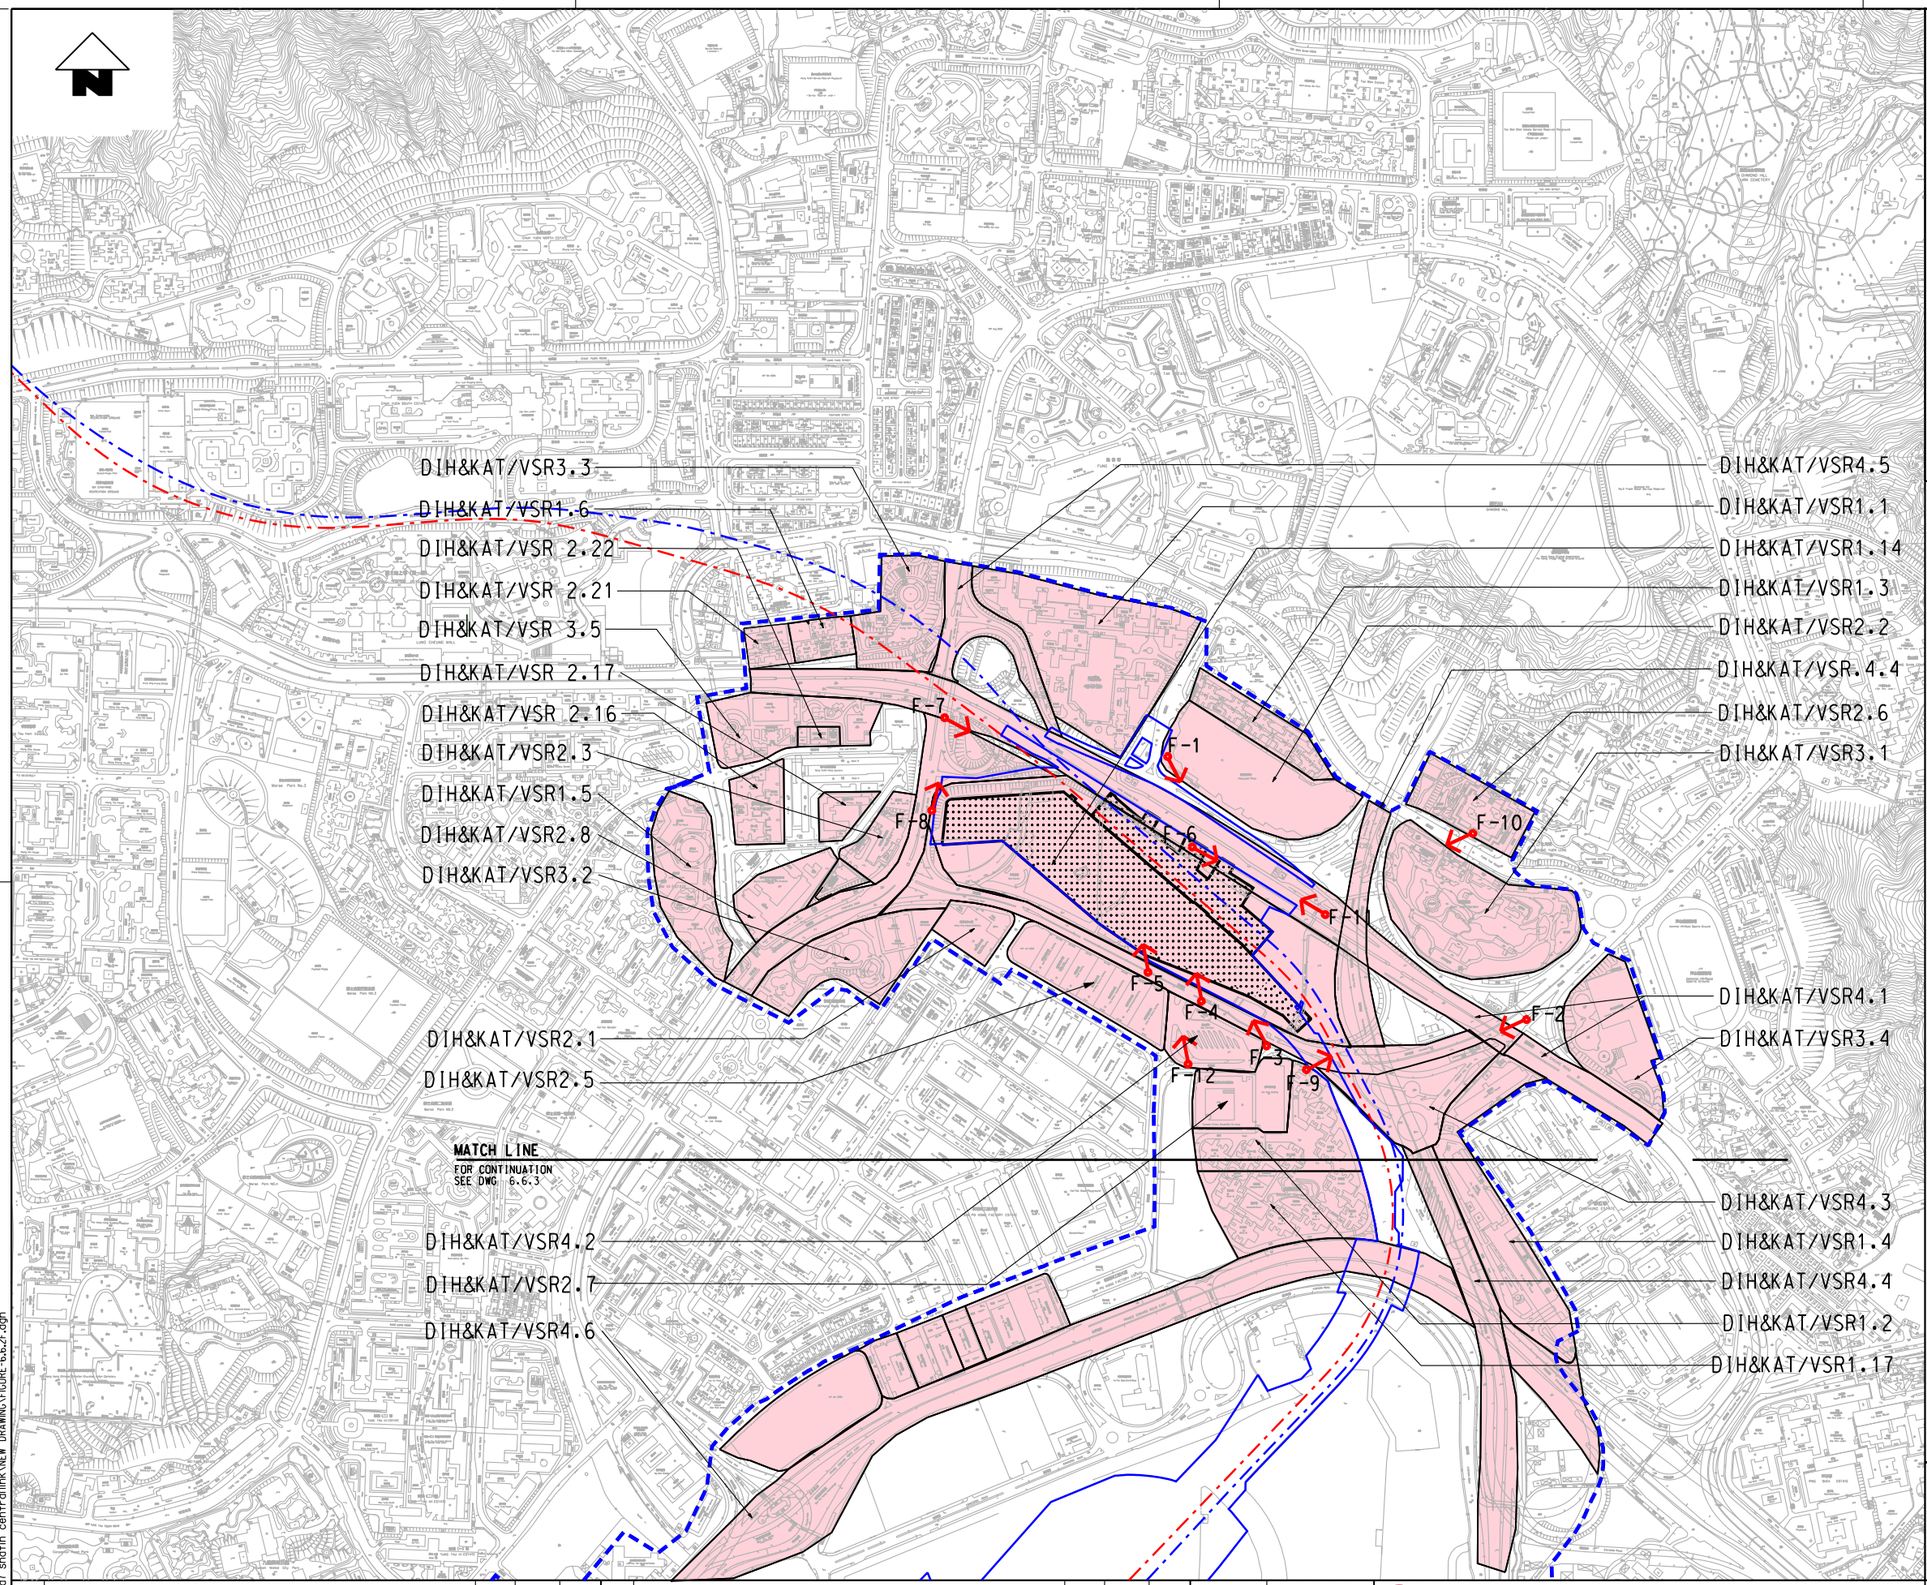

KEY PLAN

LEGEND:

- PRIMARY ZONE OF VISUAL INFLUENCE
- PROPOSED WORKS AREA
- SCL ALIGNMENT
- A-1 PHOTO VIEWPOINT LOCATION

VISUAL SENSITIVE RECEIVER

DIH & KAT/VSR 1.1 - Lung Poon Court
DIH & KAT/VSR 1.2 - Rhythm Garden - North
DIH & KAT/VSR 1.3 - Galaxia
DIH & KAT/VSR 1.4 - Choi Hung Estate
DIH & KAT/VSR 1.5 - Lower Wong Tai Sin Estate
DIH & KAT/VSR 1.6 - Tropicana Garden
DIH & KAT/VSR 1.14- Future CDA Developments
DIH & KAT/VSR 1.17- Rhythm Garden - South
DIH & KAT/VSR 2.1 - Wong King Industrial Building
DIH & KAT/VSR 2.2 - Plaza Hollywood
DIH & KAT/VSR 2.3 - Hong Kong Sheng Kung Hui Nursing Home
DIH & KAT/VSR 2.5 - Light Industry Developments along Choi Hung Road
DIH & KAT/VSR 2.6 - Chi Lin Nunnery
DIH & KAT/VSR 2.7 - Canossa Primary School (San Po Kong)
DIH & KAT/VSR 2.8 - Wong Tai Sin District Headquarters and Divisional Station
DIH & KAT/VSR 2.16- Wong Tai Sin Disciplined Serivces Quarters at Chun Yan Street
DIH & KAT/VSR 2.17- Canossa Primary School at Chun Yan Street
DIH & KAT/VSR 2.21- Hsin Kuang Centre
DIH & KAT/VSR 2.22- Redemption Lutheran Church and Kindergarten at Muk Lun Street
DIH & KAT/VSR 3.1 - Nan Lian Garden
DIH & KAT/VSR 3.2 - Choi Hung Road Playground
DIH & KAT/VSR 3.3 - Fung Tak Park
DIH & KAT/VSR 3.4 - Hammer Hill Road Swimming Pool
DIH & KAT/VSR 3.5 - Muk Lun Street Playground
DIH & KAT/VSR 4.1 - Pedestrians and Passengers of Lung Cheung Road
DIH & KAT/VSR 4.2 - Bus terminal at Choi Hung Road
DIH & KAT/VSR 4.3 - Pedestrians and Passengers of Choi Hung Road
DIH & KAT/VSR 4.4 - Passengers on Kwun Tong Bypass
DIH & KAT/VSR 4.5 - Pedestrians and Passengers of Po Kong Tsuen Road

0 50 100 150 200 250
METRES
1 : 7500

REV	DESCRIPTION	BY	DATE	APPROVED	REV	DESCRIPTION	BY	DATE	APPROVED

DRAWN	HW
DESIGNED	EL
CHECKED	ALC
APPROVED	KN
DATE	NOV/2011

DO NOT SCALE DRAWINGS. ALL DIMENSIONS SHALL BE VERIFIED ON SITE.
© MTR CORPORATION LIMITED 2008 COPYRIGHT IN RESPECT OF THIS DRAWING / DOCUMENT IS OWNED BY THE MTR CORPORATION LIMITED OF HONG KONG. NO REPRODUCTION OF THE DRAWING / DOCUMENT OR ANY PART BY WHATEVER MEANS IS PERMITTED WITHOUT THE PRIOR WRITTEN CONSENT OF THE MTR CORPORATION LIMITED.

MTR

SHATIN TO CENTRAL LINK

ORIGINATOR
ARUP Ove Arup & Partners Hong Kong Limited

CADD REF.
FIGURE-6.6.2F.dgn

TITLE
NEX 2206 - TAW TO HUH SECTION
LANDSCAPE AND VISUAL IMPACT ASSESSMENT
ZONE OF VISUAL INFLUENCE
DIAMOND HILL STATION AND STABLING SIDINGS

SCALE 1 : 7500 (A3)
DRAWING NO. FIGURE 6.6.2
REV. F

PLOT DRV: K:\Microstation Standard\Printer Driver\A3 COLOUR.plt
MODELNAME: Default
FILENAME: K:\TK project\oaf shatin centralink\NEW DRAWING\FIGURE-6.6.2F.dgn
PRINTED BY: tech
20/04/2011 04:24:35