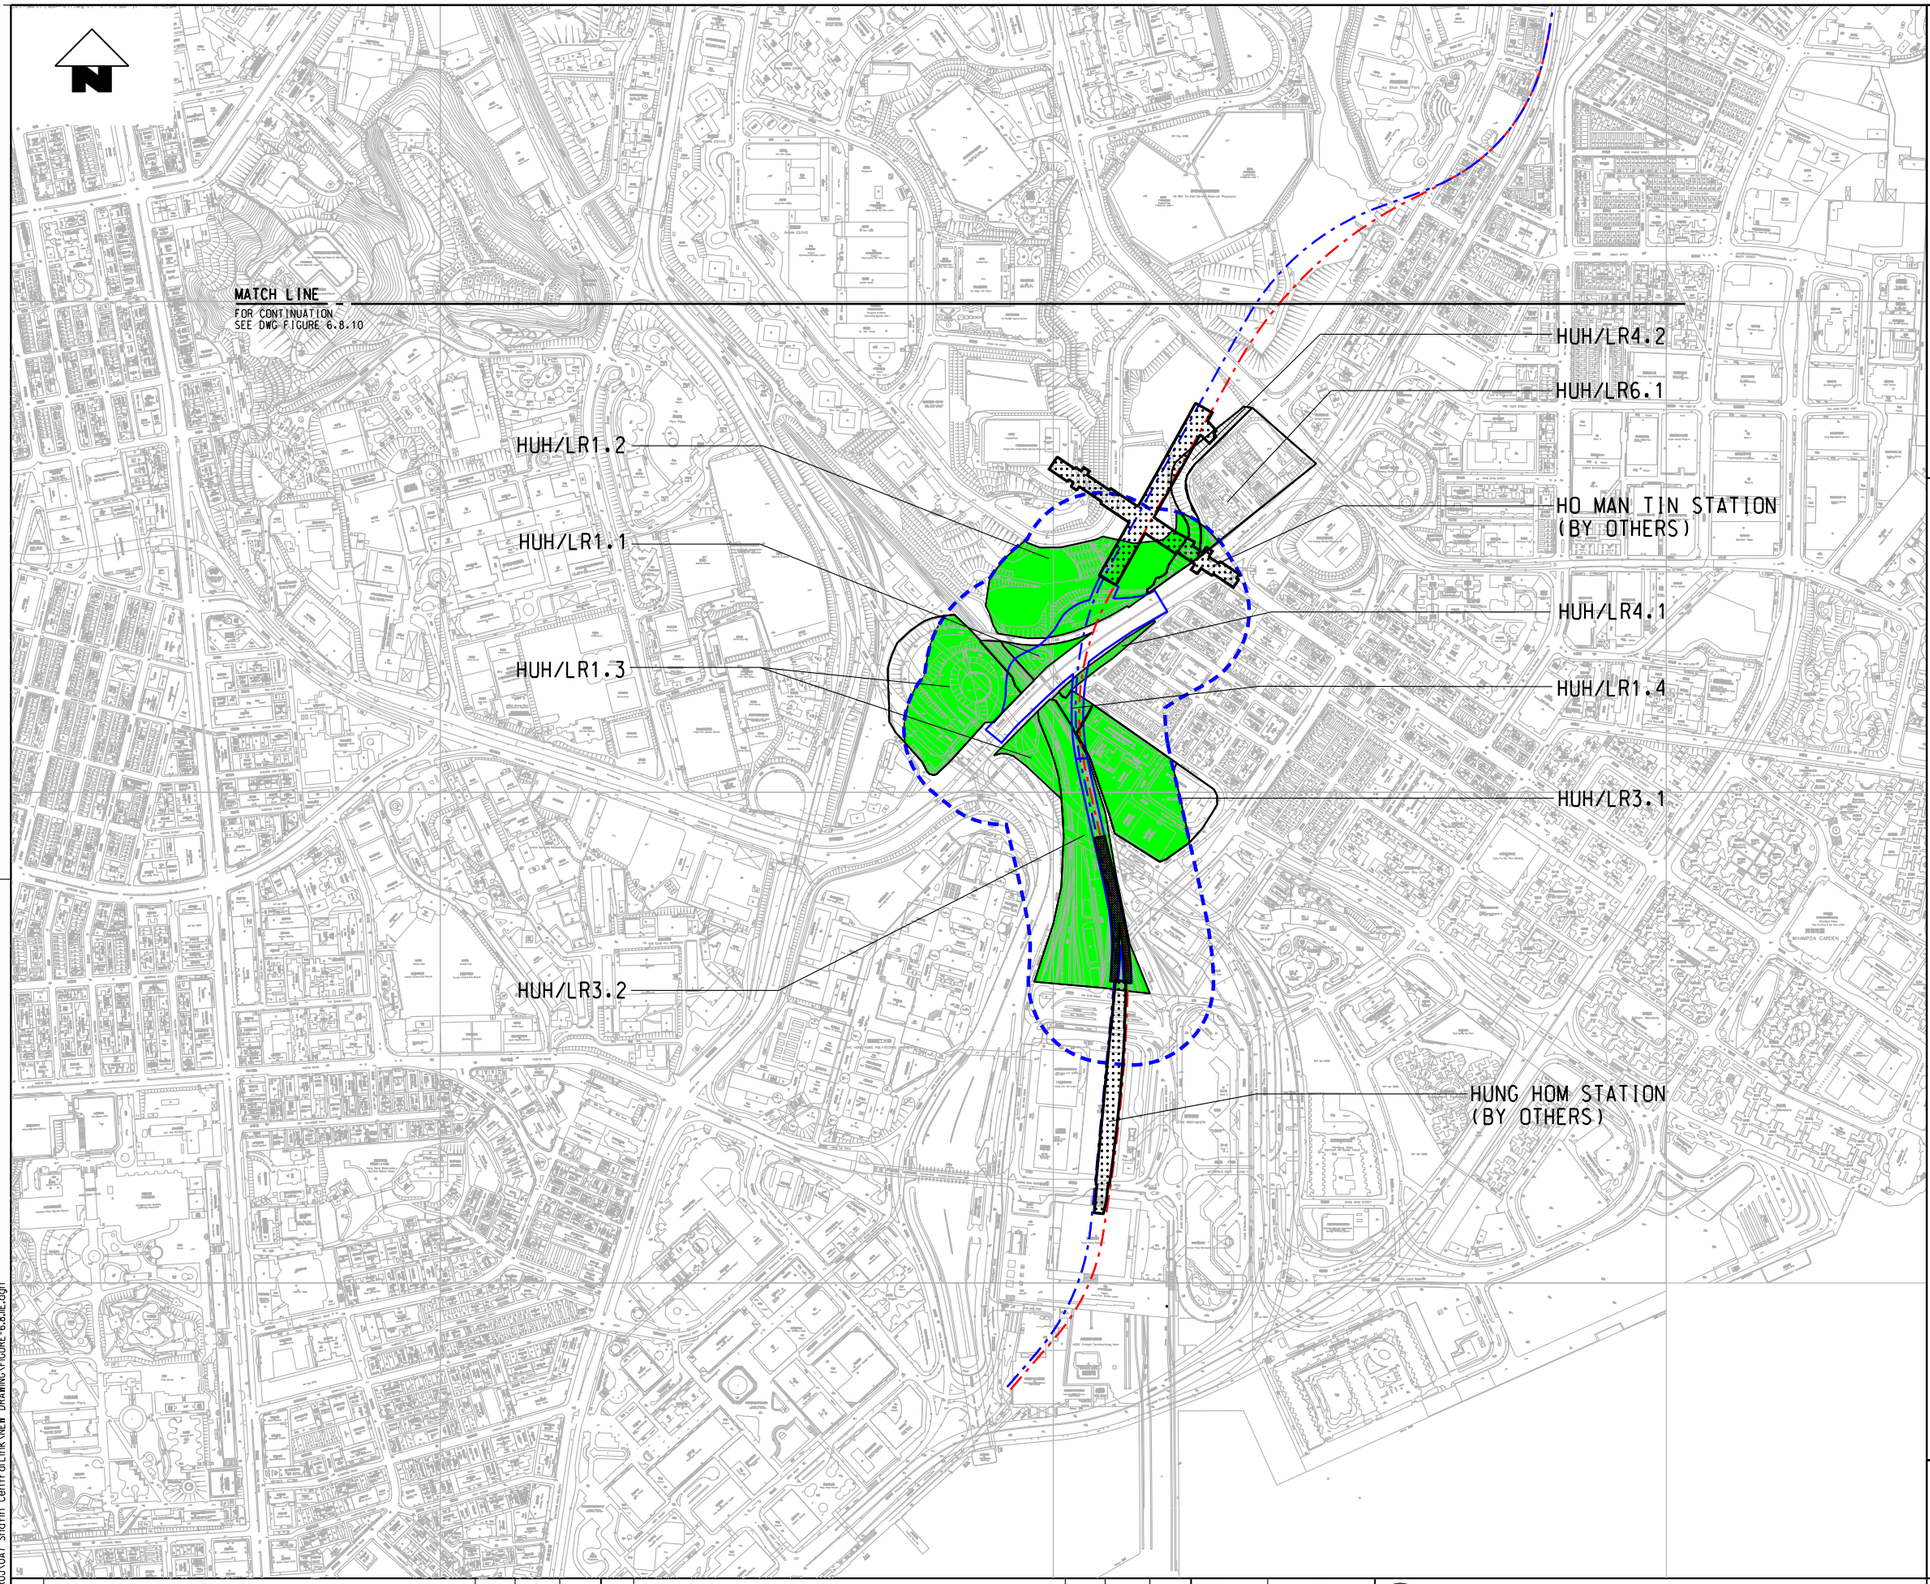

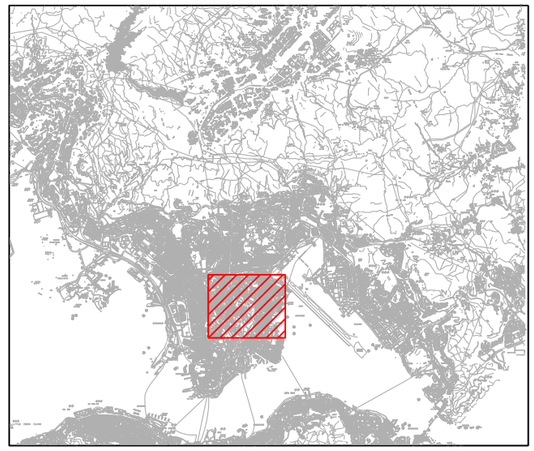

KEY PLAN

LEGEND:

- LANDSCAPE IMPACT STUDY BOUNDARY (100M FROM WORKS AREA)
- PROPOSED WORKS SITE
- SCL ALIGNMENT
- PROPOSED STATION (UNDERGROUND)
- PROPOSED ABOVE GROUND STRUCTURE

IMPACT SIGNIFICANCE:

- INSUBSTANTIAL
- SLIGHT
- MODERATE
- SUBSTANTIAL

LANDSCAPE RESOURCES

HUH /LR1.1 - Public Open Space at Chatham Road North

HUH /LR1.2 - Undeveloped Open Space at Chatham Road North

HUH /LR1.3 - Public Open Space at Chatham Road Intersection

HUH /LR1.4 - Winslow Street Playground

HUH /LR3.1 - Area enclosed by Winslow Street and Cheong Tung Road

HUH /LR3.2 - Trees in MTRC track area north of Hung Hom

HUH /LR4.1 - Wooded slope at Chatham Road North

HUH /LR4.2 - Trees on slope above Yan Fung Street

HUH /LR6.1 - Yan Fung Street Rest Garden

0 50 100 150 200 250
METRES
1 : 7500

REV	DESCRIPTION	BY	DATE	APPROVED	REV	DESCRIPTION	BY	DATE	APPROVED

DRAWN	CC
DESIGNED	ML
CHECKED	ALC
APPROVED	KN
DATE	25/MAR/2011

DO NOT SCALE DRAWINGS. ALL DIMENSIONS SHALL BE VERIFIED ON SITE.
© MTR CORPORATION LIMITED 2008 COPYRIGHT IN RESPECT OF THIS DRAWING / DOCUMENT IS OWNED BY THE MTR CORPORATION LIMITED OF HONG KONG. NO REPRODUCTION OF THE DRAWING / DOCUMENT OR ANY PART BY WHATEVER MEANS IS PERMITTED WITHOUT THE PRIOR WRITTEN CONSENT OF THE MTR CORPORATION LIMITED.

MTR

SHATIN TO CENTRAL LINK

ORIGINATOR
ARUP Ove Arup & Partners Hong Kong Limited

CADD REF. FIGURE-6.8.11E.DGN

TITLE
NEX 2206 - TAW TO HUH SECTION
LANDSCAPE AND VISUAL IMPACT ASSESSMENT
RESIDUAL LANSCAPE RESOURCE IMPACT IN OPERATION PHASE
HUNG HOM AREA

SCALE	DRAWING NO.	REV.
1 : 7500 (A3)	FIGURE 6.8.11	E

PLOT DRV: K:\Microstation Standard\Printer Driver\A3 COLOUR.pt
MODELNAME: Default PRINTED BY: designer3 20/3/25 %w#%e6 09:53:21
FILENAME: K:\Project\HK PROJ\OA7 Shatin CentralLink\NEW DRAWING\FIGURE-6.8.11E.dgn