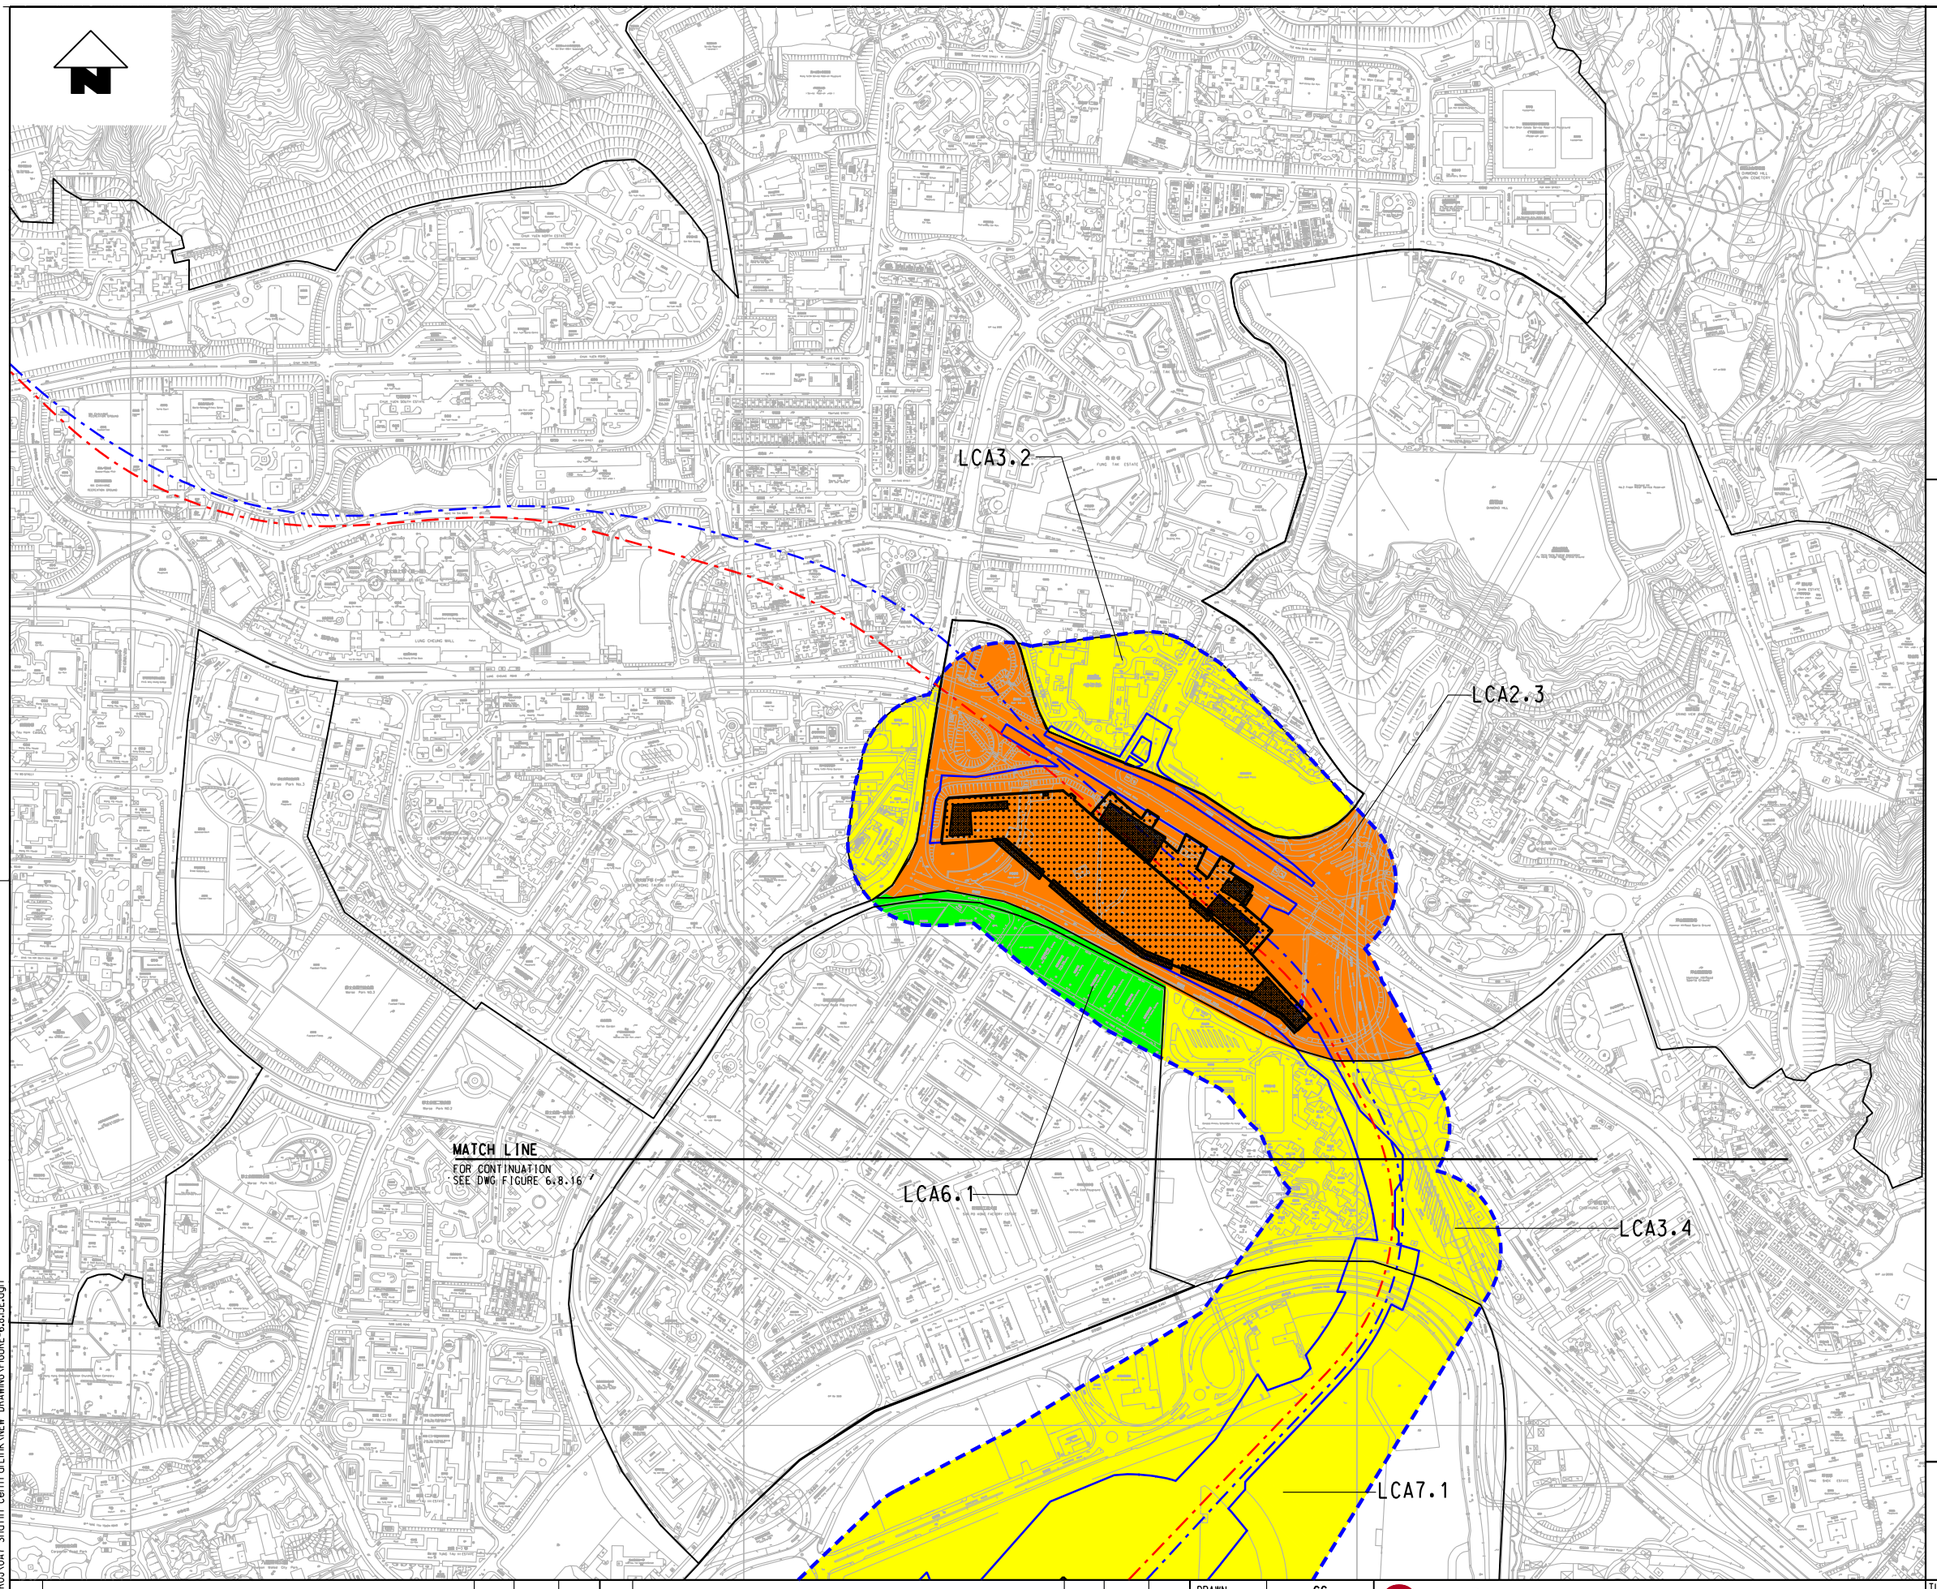

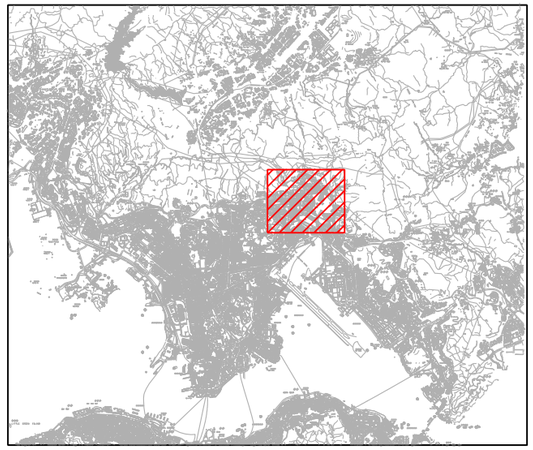

KEY PLAN

LEGEND:

- LANDSCAPE IMPACT STUDY BOUNDARY (100M FROM WORKS AREA)
- PROPOSED WORKS SITE
- SCL ALIGNMENT
- PROPOSED STATION (UNDERGROUND)
- PROPOSED ABOVE GROUND STRUCTURE

IMPACT SIGNIFICANCE:

- INSUBSTANTIAL
- SLIGHT
- MODERATE
- SUBSTANTIAL

LANDSCAPE CHARACTER

LCA2.3 -Diamond Hill Urban Fringe (Mix-use Urban Fringe Landscape)

LCA3.2 -Wong Tai Sin Residential Area (Residential Urban Landscape)

LCA3.4 -Nga Chi Wan Residential Area (Residential Urban Landscape)

LCA6.1 -San Po Kong Industrial Area (Industrial Urban landscape)

LCA7.1 -South East Kowloon on-going Development
(On going Major Development Landscape)

0 50 100 150 200 250
METRES
1 : 7500

REV	DESCRIPTION	BY	DATE	APPROVED	REV	DESCRIPTION	BY	DATE	APPROVED

DRAWN	CC
DESIGNED	EL
CHECKED	ALC
APPROVED	KN
DATE	25/MAR/2011

DO NOT SCALE DRAWINGS. ALL DIMENSIONS SHALL BE VERIFIED ON SITE.
© MTR CORPORATION LIMITED 2008 COPYRIGHT IN RESPECT OF THIS DRAWING / DOCUMENT IS OWNED BY THE MTR CORPORATION LIMITED OF HONG KONG. NO REPRODUCTION OF THE DRAWING / DOCUMENT OR ANY PART BY WHATSOEVER MEANS IS PERMITTED WITHOUT THE PRIOR WRITTEN CONSENT OF THE MTR CORPORATION LIMITED.

MTR

SHATIN TO CENTRAL LINK

ORIGINATOR

ARUP Ove Arup & Partners Hong Kong Limited

CADD REF. FIGURE 6.8.15C.DGN

TITLE

NEX 2206 - TAW TO HUH SECTION
LANDSCAPE AND VISUAL IMPACT ASSESSMENT
RESIDUAL LANDSCAPE CHARACTER IMPACT IN CONSTRUCTION PHASE
DIAMOND HILL AND KAI TAK STATIONS

SCALE	DRAWING NO.	REV.
1 : 7500 (A3)	FIGURE 6.8.15	E

PLOT DRV: K:\Microstation Standard\Printer Driver\A3 COLOUR.plt
MODELNAME: Default PRINTED BY: designer3 2011/3/21 %au%yE 02:47:2
FILENAME: K:\Project\HK PROJ\0A7 Shatin CentralLink\NEW DRAWING\FIGURE-6.8.15C.dgn