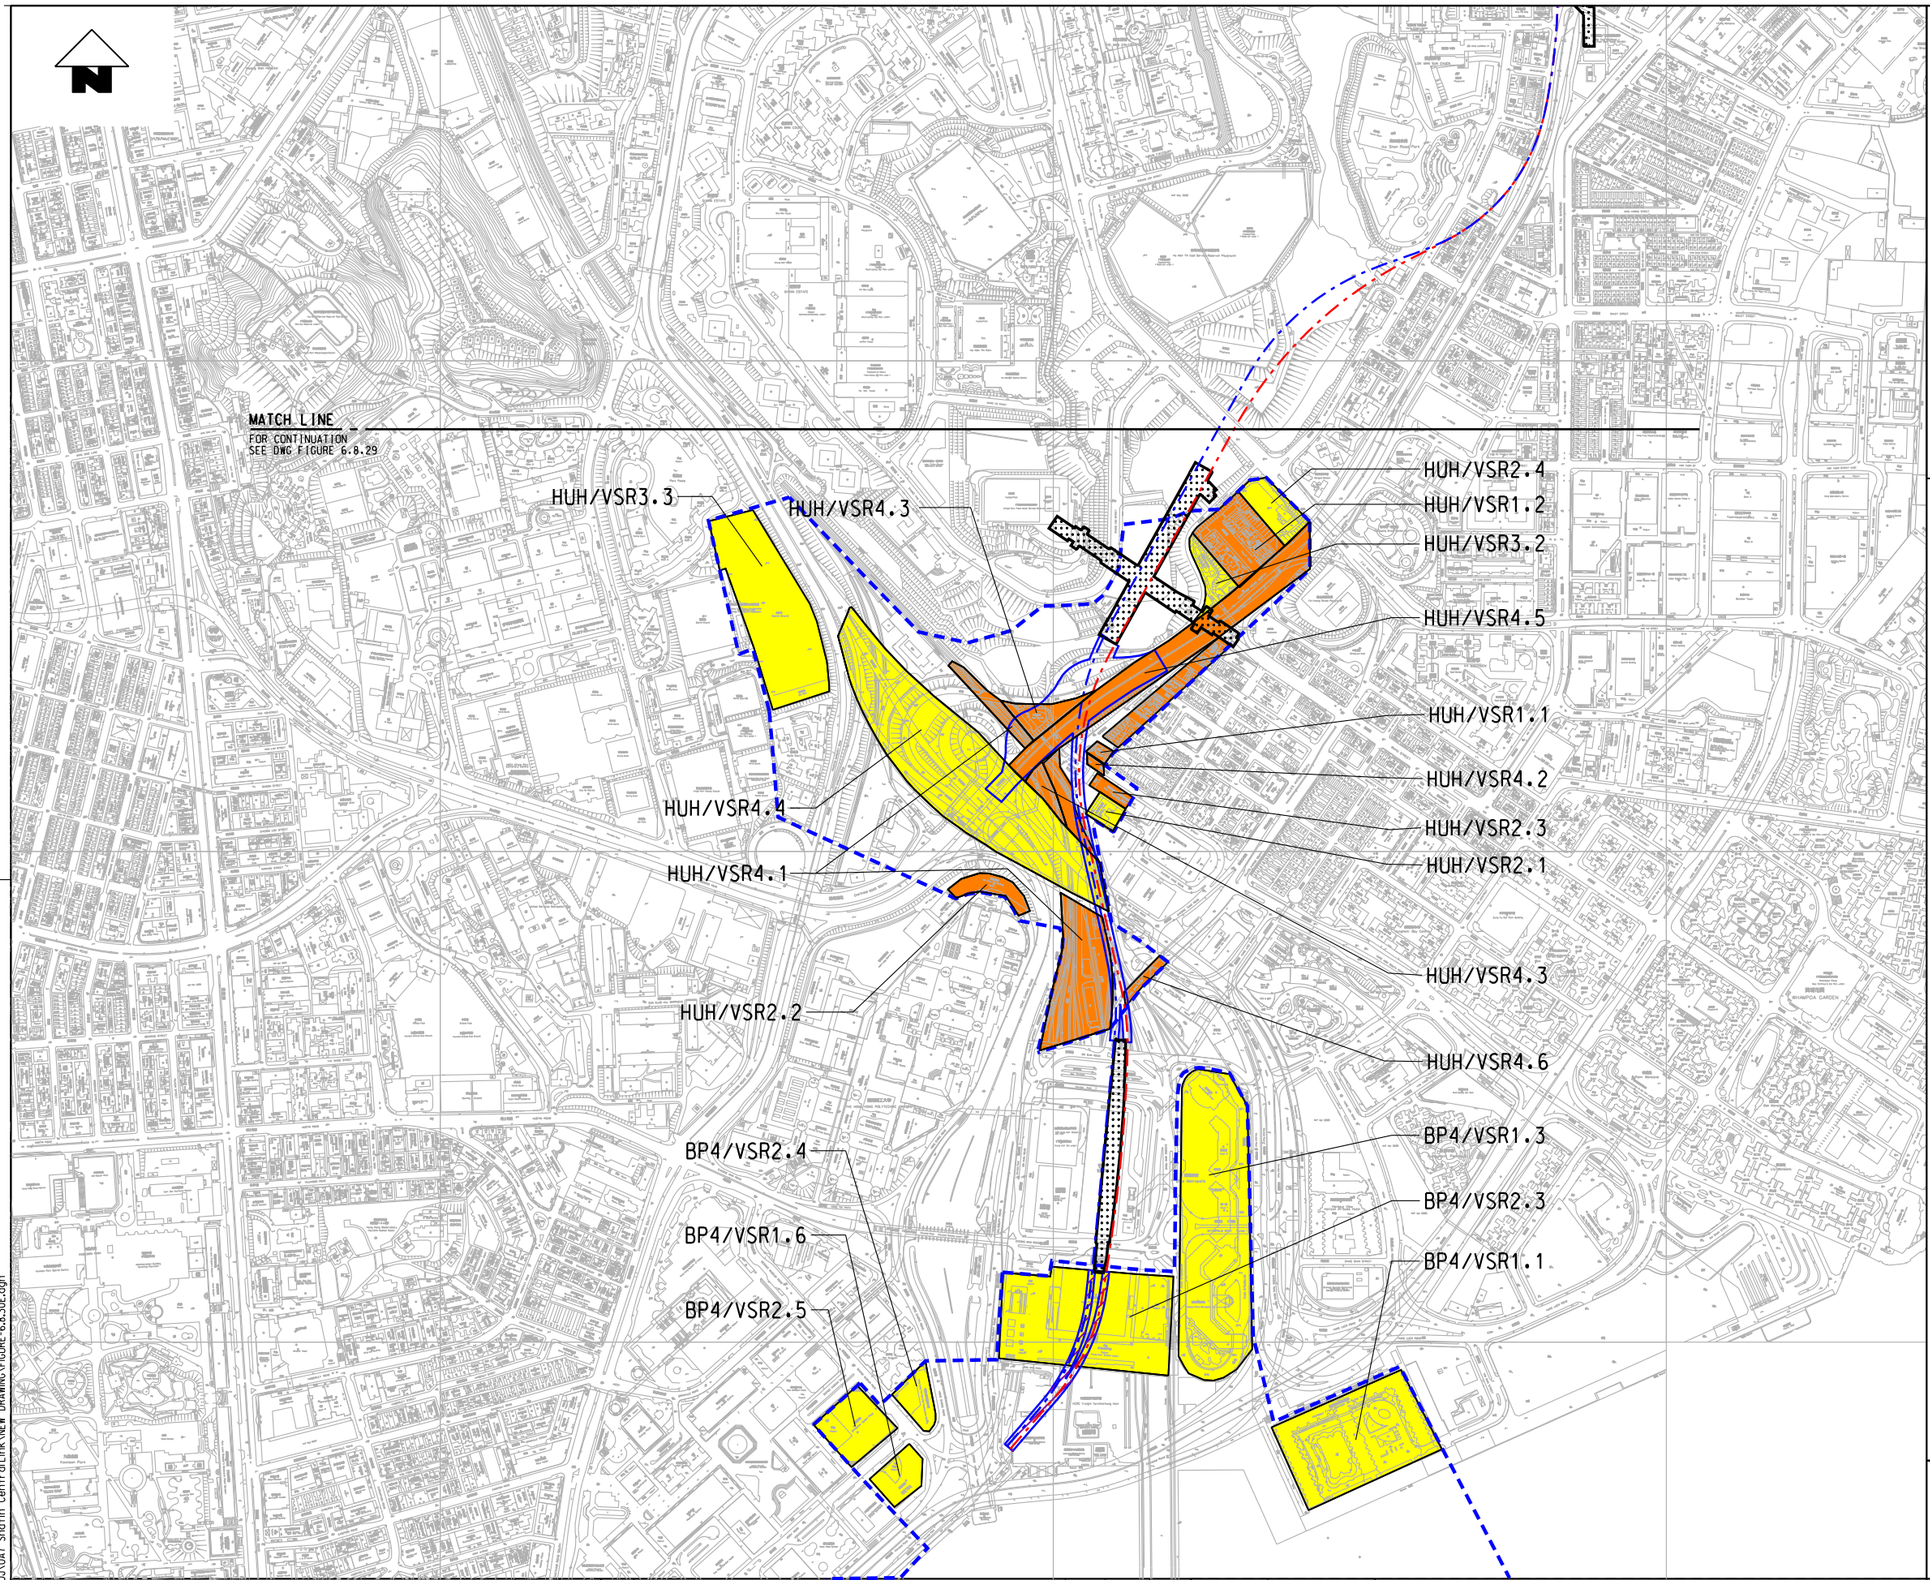

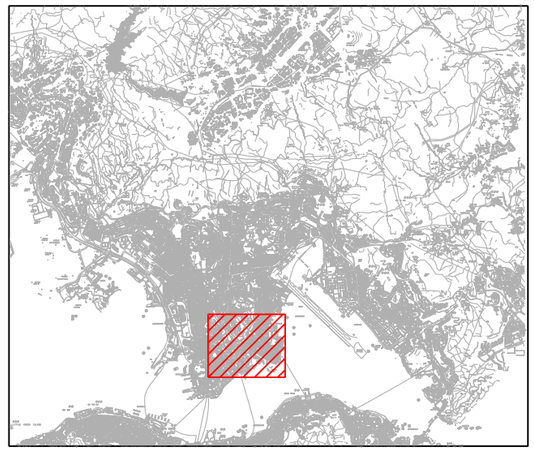

KEY PLAN

LEGEND:

- PRIMARY ZONE OF VISUAL INFLUENCE
- PROPOSED WORKS SITE
- SCL ALIGNMENT

IMPACT SIGNIFICANCE:

- INSUBSTANTIAL
- SLIGHT
- MODERATE
- SUBSTANTIAL

VISUAL SENSITIVE RECEIVER

HUH/VSR 1.1 - Residential buildings along Winslow Street
HUH/VSR 1.2 - Residential Buildings Along Valley Road
HUH/VSR 2.1 - Kowloon Public Mortuary
HUH/VSR 2.2 - Lee Shau Kee Building at Hong Kong Polytechnic University
HUH/VSR 2.3 - China Hip Kee Godown
HUH/VSR 2.4 - HKPU Student Hotel
HUH/VSR 3.1 - Future Re-Provided Winslow Street Playground
HUH/VSR 3.2 - Yan Fung Street Garden
HUH/VSR 3.3 - King's Park Service Reservior Playground
HUH/VSR 4.1 - Passengers of MTR Along Rail track.
HUH/VSR 4.2 - Pedestrians along Winslow Street
HUH/VSR 4.3 - Pedestrian on footbridge beside MTRC Rail track
HUH/VSR 4.4 - Passengers along Hong Chong Road
HUH/VSR 4.5 - Passengers along Chatham Road South
HUH/VSR 4.6 - Pedestrians Along Cheong Wan Road
BP4/VSR 1.1 - Harbour Front Horizon Hotel
BP4/VSR 1.3 - Harbour Plaza Metropolis Hotel
BP4/VSR 1.6 - Nikko Hotel
BP4/VSR 2.3 - The Hong Kong Colieum
BP4/VSR 2.4 - Fire Service Headquarters Building
BP4/VSR 2.5 - Chinachem Golden Plaza

0 50 100 150 200 250
METRES
1 : 7500

REV	DESCRIPTION	BY	DATE	APPROVED	REV	DESCRIPTION	BY	DATE	APPROVED

DRAWN	CC
DESIGNED	EL
CHECKED	ALC
APPROVED	KN
DATE	14/JAN/2011

DO NOT SCALE DRAWINGS. ALL DIMENSIONS SHALL BE VERIFIED ON SITE.
© MTR CORPORATION LIMITED 2008 COPYRIGHT IN RESPECT OF THIS DRAWING / DOCUMENT IS OWNED BY THE MTR CORPORATION LIMITED OF HONG KONG. NO REPRODUCTION OF THE DRAWING / DOCUMENT OR ANY PART BY WHATEVER MEANS IS PERMITTED WITHOUT THE PRIOR WRITTEN CONSENT OF THE MTR CORPORATION LIMITED.

MTR

SHATIN TO CENTRAL LINK

ORIGINATOR
ARUP Ove Arup & Partners Hong Kong Limited

CADD REF. FIGURE 6.8.30D.DGN

TITLE
NEX 2206 - TAW TO HUH SECTION
LANDSCAPE AND VISUAL IMPACT ASSESSMENT
RESIDUAL VISUAL IMPACT IN CONSTRUCTION PHASE
HUNG HOM AREA

SCALE 1 : 7500(A3) | DRAWING NO. FIGURE 6.8.30 | REV. E

PLOT DRV: k:\Microstation Standards\Printer Driver\A3 COLOUR.plt
MODELNAME: Default PRINTED BY: designer3 2011/1/28 %%u9%%E 02:20:37
FILENAME: k:\Project\HK PROJ\0A7 Shatin CentralLink\NEW DRAWING\FIGURE-6.8.30E.dgn