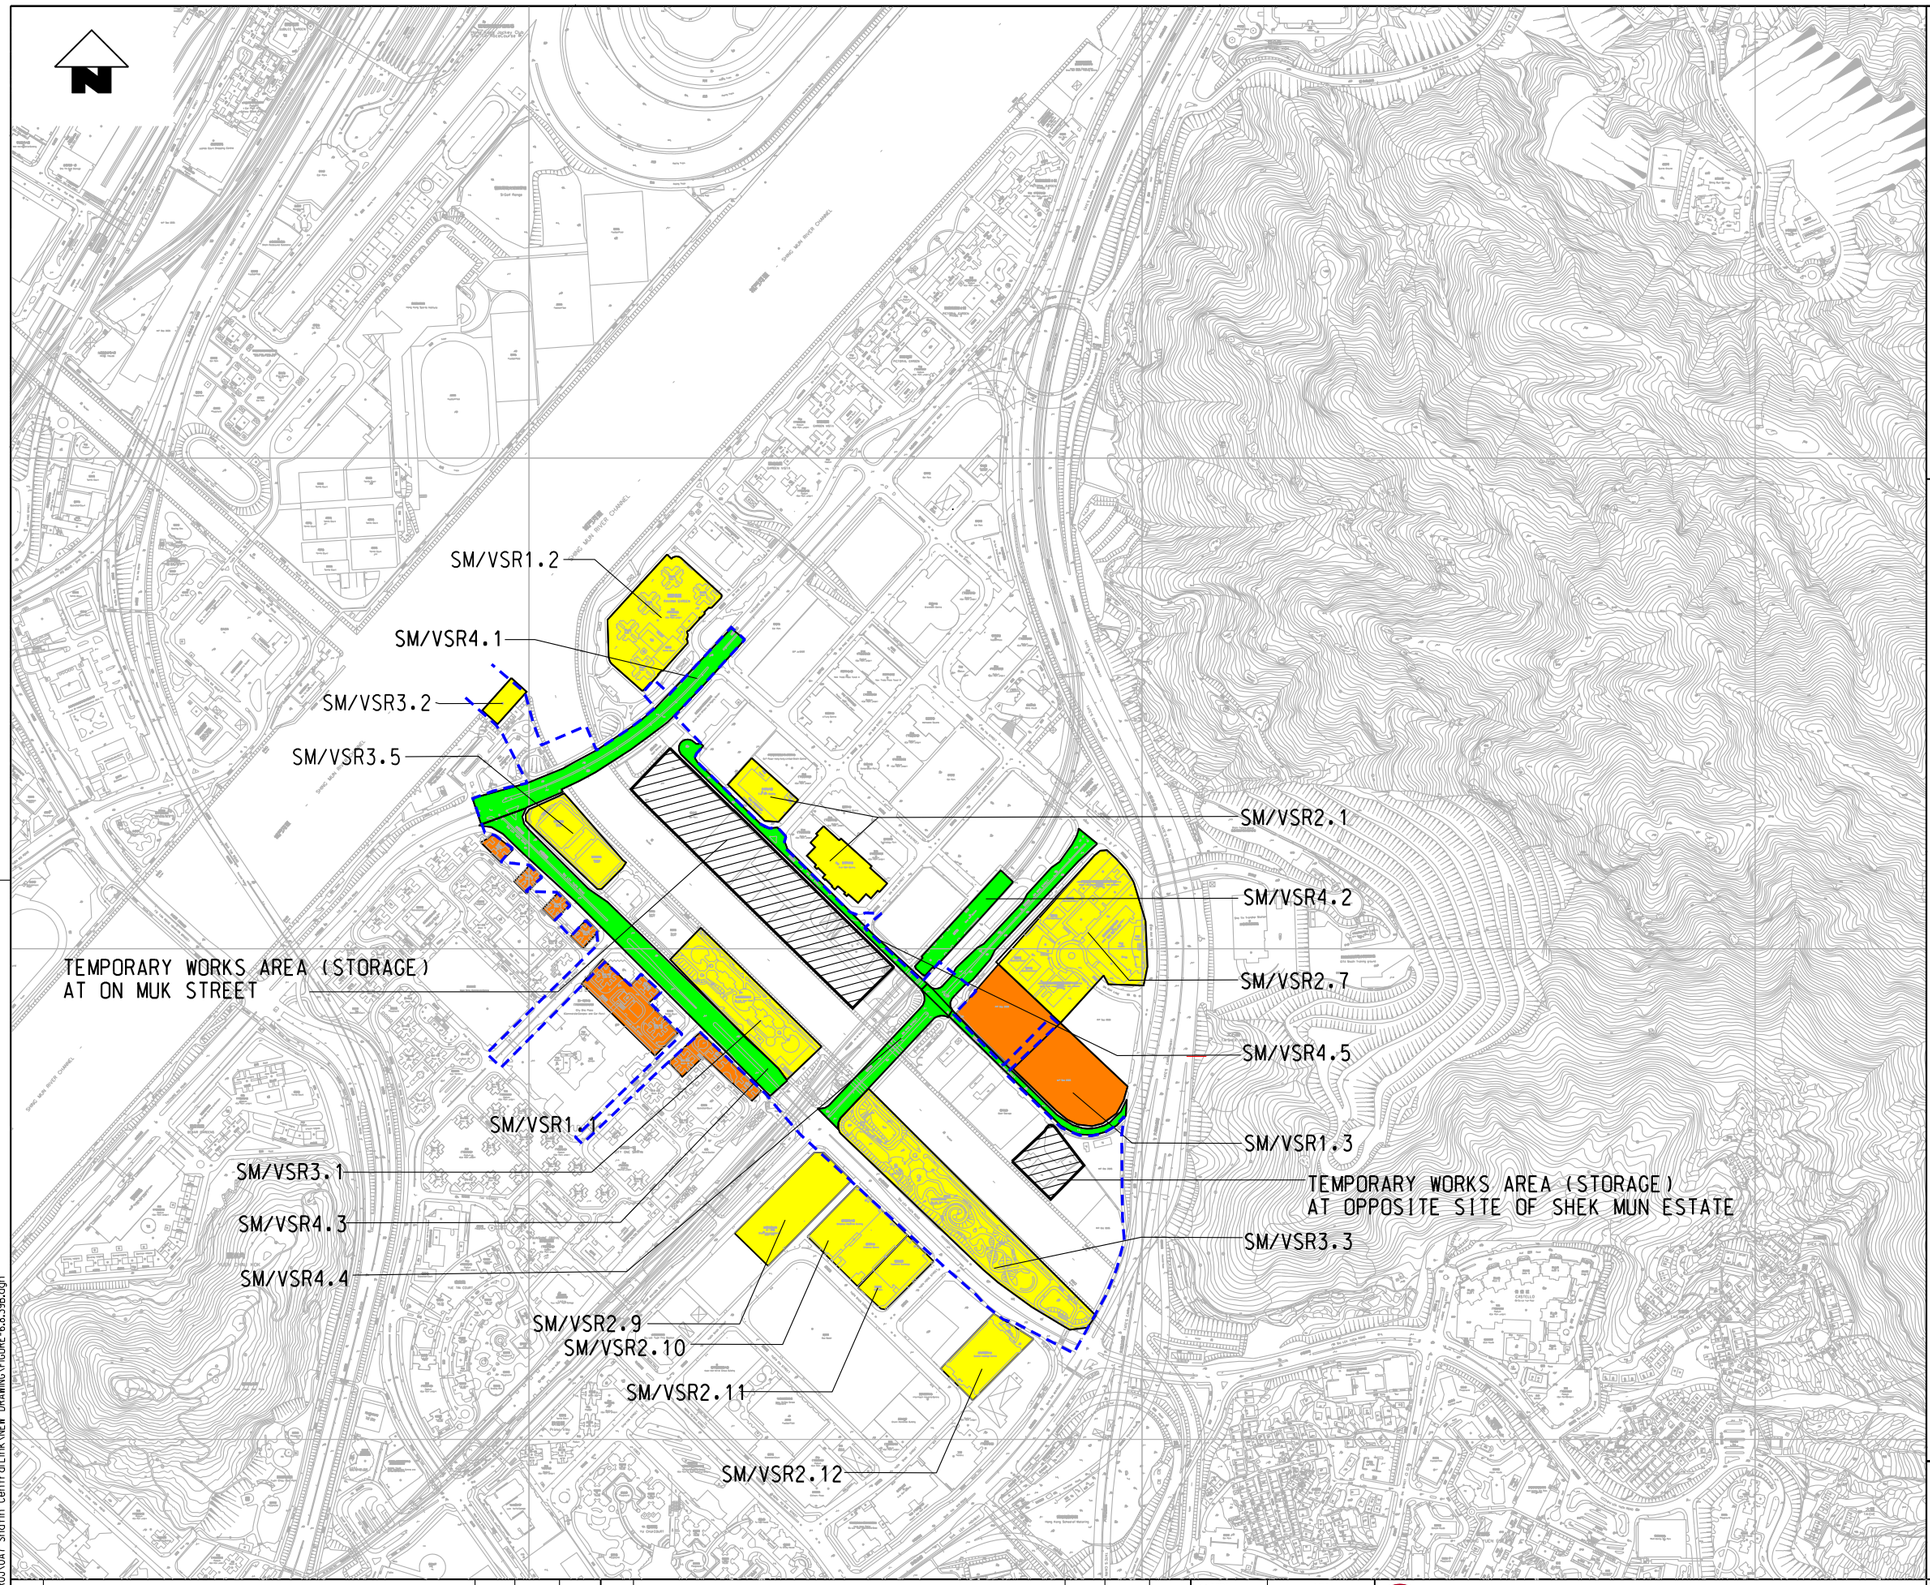

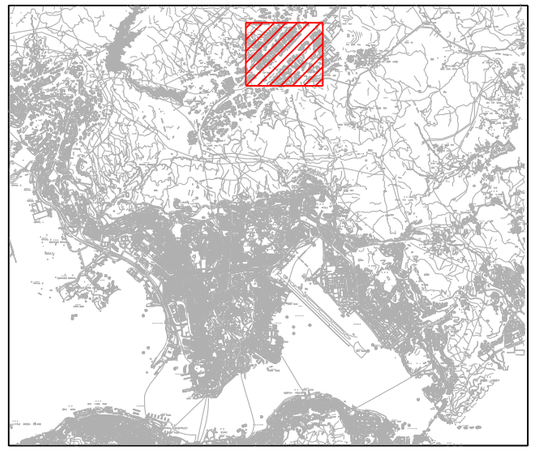

KEY PLAN

LEGEND:

PRIMARY ZONE OF VISUAL INFLUENCE

PROPOSED WORKS AREA

SCL ALIGNMENT

SM/VSR 1.1- City One Shatin

SM/VSR 1.2- Ravana Garden

SM/VSR 1.3- Shek Mun Estate

SM/VSR 2.1- Ever Gain Centre and Ever Gain Plaza

SM/VSR 2.7- International Christian School/ Hong Kong Baplist Univeristy Affiliate School Wong Kam Fai Secondary and Primary School

SM/VSR 2.9- Shatin Industry Centre

SM/VSR 2.10- Chiaphua Centre

SM/VSR 2.11- PCCW Building

SM/VSR 2.12- Golden Centre

SM/VSR 3.1- Siu Lek Yuen Road Playground (North)

SM/VSR 3.2- Star Seafood Floating Restaurant

SM/VSR 3.3- Siu Lek Yuen Road Playground

SM/VSR 3.5- Siu Lek Yuen Road Grass Bowlong Ground

SM/VSR 4.1- Pedestrians and passengers along Tai Chung Kiu Road and Chap Wai Kon Street

SM/VSR 4.2- Shek Mun Station

SM/VSR 4.3- Pedestrians and passengers along Siu Lek Yuen Road (North)

SM/VSR 4.4- Pedestrians and passengers On Ming Street

SM/VSR 4.5- Pedestrians and passengers On Muk Street

IMPACT SIGNIFICANCE:

INSUBSTANTIAL

SLIGHT

MODERATE

SUBSTANTIAL

0 50 100 150 200 250
METRES
1 : 7500

PLOT DRV: K:\Microstation Standards\Printer Drivers\A3 COLOUR.plt
MODELNAME: Default PRINTED BY: pchanl 2010/10/29 %d%%E 06:37:36
FILENAME: K:\Project\HK PROJ\0A7 Shatin CentralLink\NEW DRAWING\FIGURE-6.8.39B.dgn

REV	DESCRIPTION	BY	DATE	APPROVED	REV	DESCRIPTION	BY	DATE	APPROVED

DRAWN	YN
DESIGNED	EL
CHECKED	ALC
APPROVED	KN
DATE	29/OCT/2010

DO NOT SCALE DRAWINGS. ALL DIMENSIONS SHALL BE VERIFIED ON SITE.
© MTR CORPORATION LIMITED 2008 COPYRIGHT IN RESPECT OF THIS DRAWING / DOCUMENT IS OWNED BY THE MTR CORPORATION LIMITED OF HONG KONG. NO REPRODUCTION OF THE DRAWING / DOCUMENT OR ANY PART BY WHATSEVER MEANS IS PERMITTED WITHOUT THE PRIOR WRITTEN CONSENT OF THE MTR CORPORATION LIMITED.

MTR

SHATIN TO CENTRAL LINK

ORIGINATOR
ARUP Ove Arup & Partners Hong Kong Limited

CADD REF. FIGURE 6.8.39B.DGN

TITLE
NEX 2206 - TAW TO HUH SECTION
LANDSCAPE AND VISUAL IMPACT ASSESSMENT
RESIDUAL VISUAL IMPACT IN CONSTRUCTION PHASE
WORKS AREA (STORAGE) AT SHEK MUN

SCALE	DRAWING NO.	REV.
1 : 7500 (A3)	FIGURE 6.8.39	B