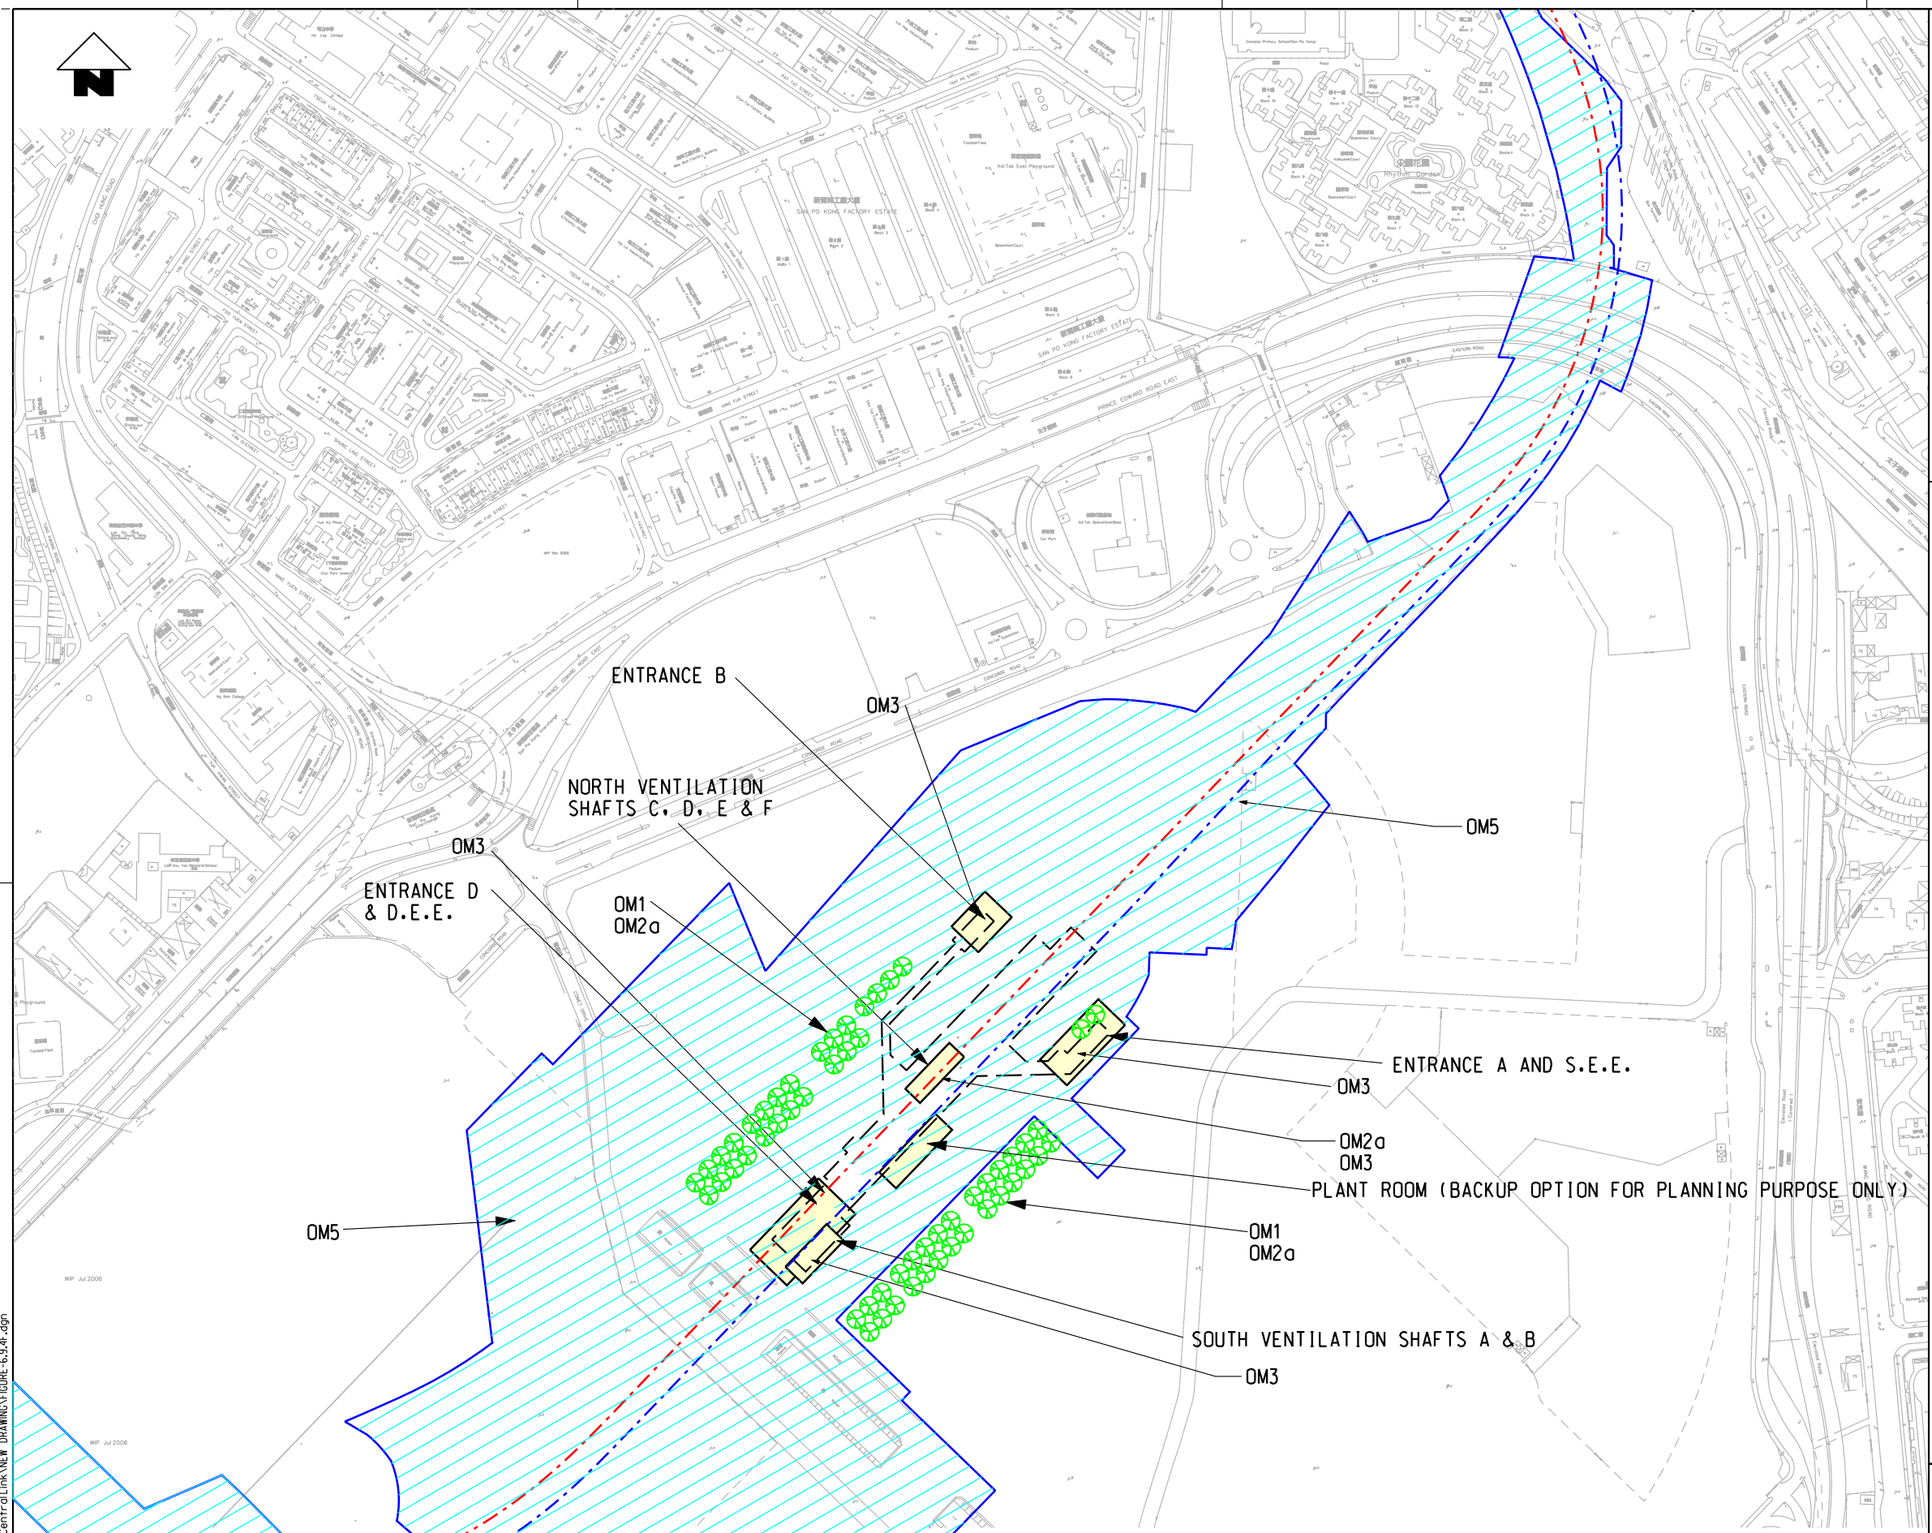

KEY PLAN

LEGEND:

- PROPOSED WORKS AREA
- SCL ALIGNMENT
- PROPOSED TREE PLANTING INDICATIVE ONLY (EXACT NO. & LOCATION TO BE DETERMINED DURING THE TREE FELLING APPLICATION)
- PROPOSED ABOVE GROUND STRUCTURE
- OM1 — LANDSCAPE AND VISUAL MITIGATION MEASURES

0 20 40 60 80 100
METRES
1 : 4000

REV	DESCRIPTION	BY	DATE	APPROVED	REV	DESCRIPTION	BY	DATE	APPROVED

DRAWN	HW
DESIGNED	EL
CHECKED	AC
APPROVED	KN
DATE	20/SEP/2011

DO NOT SCALE DRAWINGS. ALL DIMENSIONS SHALL BE VERIFIED ON SITE.
© MTR CORPORATION LIMITED 2008 COPYRIGHT IN RESPECT OF THIS DRAWING / DOCUMENT IS OWNED BY THE MTR CORPORATION LIMITED OF HONG KONG. NO REPRODUCTION OF THE DRAWING / DOCUMENT OR ANY PART BY WHATEVER MEANS IS PERMITTED WITHOUT THE PRIOR WRITTEN CONSENT OF THE MTR CORPORATION LIMITED.

MTR

SHATIN TO CENTRAL LINK

ORIGINATOR
ARUP Ove Arup & Partners Hong Kong Limited

CADD REF. FIGURE 6.9.4C.DGN

TITLE
NEX 2206 - TAW TO HUH SECTION
LANDSCAPE AND VISUAL IMPACT ASSESSMENT
LANDSCAPE AND VISUAL MITIGATION MEASURES IN OPERATION PHASE - KAI TAK STATION

SCALE 1 : 4000 (A3)
DRAWING NO. FIGURE 6.9.4
REV. F

PLOT DRV: K:\Microstation Standard\Printer Driver\A3 COLOUR.plt
MODELNAME: Default PRINTED BY: tech4 20/11/11 9/64W 9/64E 10:24:44
FILENAME: K:\HK Project\0A7 Shatin CentralLink\NEW DRAWING\FIGURE-6.9.4F.dgn